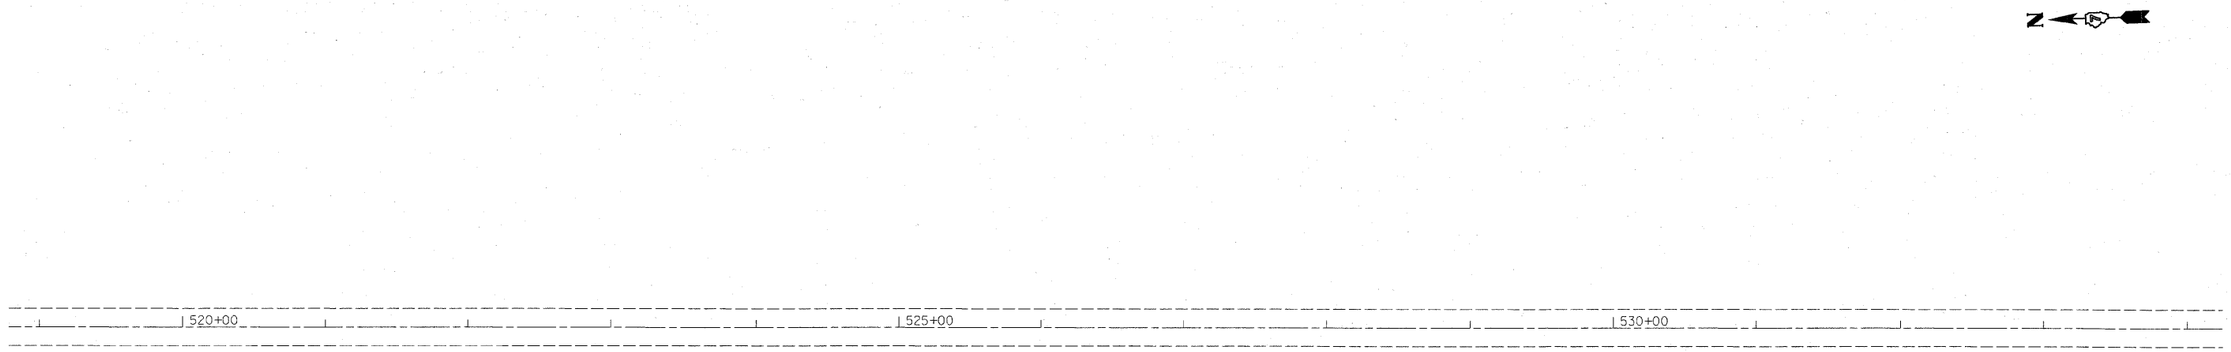

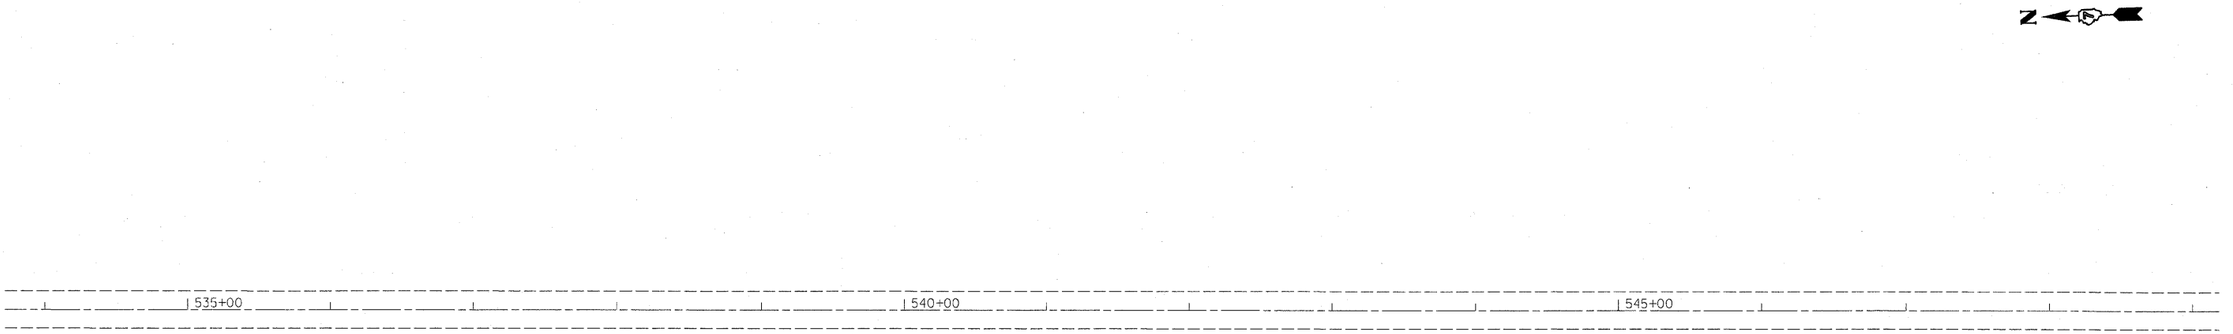

• (F-X)RS-1, (113,120)RS-1

FILE NAME = c:\pw_work\pwidot\swartzrw\d0147989\D774410-sht-plan.dgn	USER NAME = swartzrw	DESIGNED -	REVISED -
		DRAWN -	REVISED -
	PLOT SCALE = 50.0000 ' / IN.	CHECKED -	REVISED -
	PLOT DATE = 1/21/2010	DATE -	REVISED -

STATE OF ILLINOIS
DEPARTMENT OF TRANSPORTATION

PLAN SHEETS

SCALE: 50 | SHEET NO. 3 OF 11 SHEETS | STA. 519+00 | TO STA. 549+00

F.A.P. RTE.	SECTION	COUNTY	TOTAL SHEETS	SHEET NO.
116	•	CUMBERLAND	25	17
		CONTRACT NO. 74410		
		ILLINOIS FED. AID PROJECT		