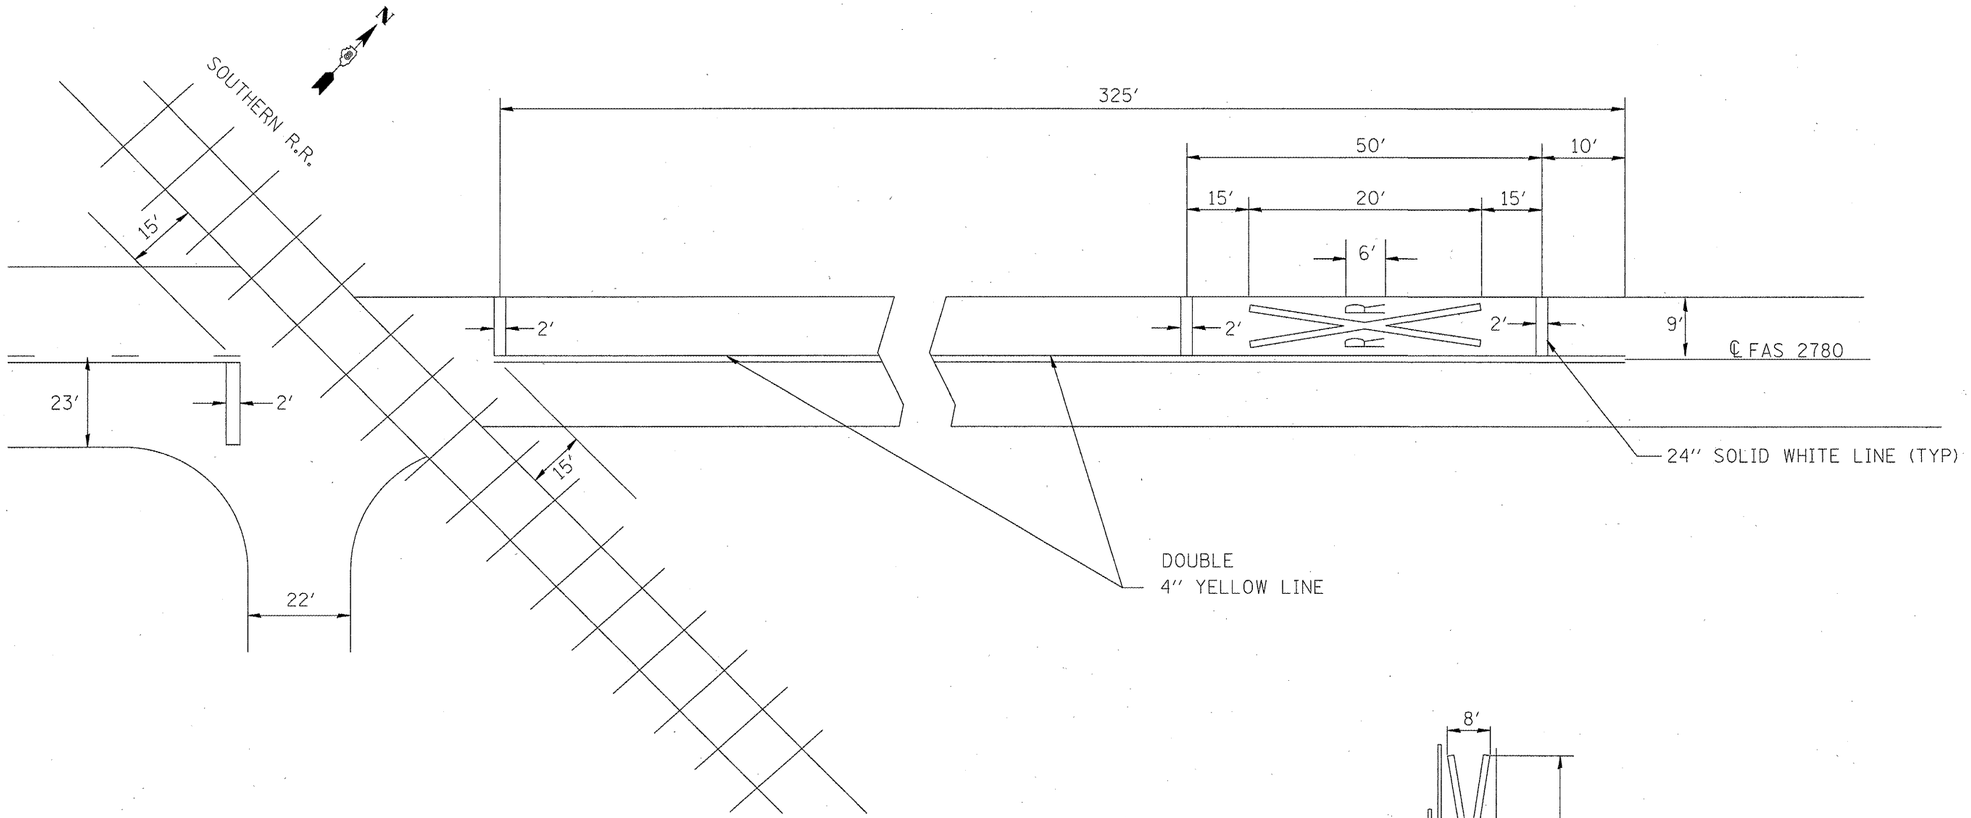

PAVEMENT MARKING DETAIL

@ R.R. CROSSING

STA. 5+22

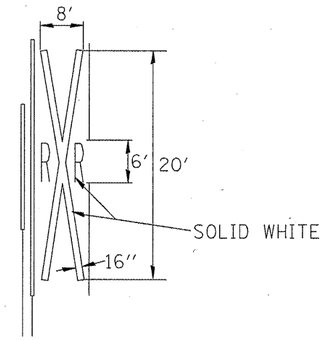

RAILROAD PAVEMENT MARKING DETAIL

STA.	
2+54	NORTHBOUND
10+16	SOUTHBOUND

FILE NAME = $FILEL$	USER NAME = $USER$	DESIGNED - ___	REVISED - ___
		DRAWN - ___	REVISED - ___
	PLOT SCALE = $SCALE$	CHECKED - ___	REVISED - ___
	PLOT DATE = $DATE$	DATE - _____	REVISED - ___

STATE OF ILLINOIS
DEPARTMENT OF TRANSPORTATION

PAVEMENT MARKING DETAIL

SCALE: _____ | SHEET NO. __ OF ___ SHEETS | STA. _____ TO STA. _____

F.A.S. RTE.	SECTION	COUNTY	TOTAL SHEETS	SHEET NO.
2780	128 RS-2	CLINTON	14	14
		CONTRACT NO. 76D82		
FED. ROAD DIST. NO. _	ILLINOIS	FED. AID PROJECT		