PLAN

SURVEYED	BY	DATE
PLOTTED		
GRADES CHECKED		
R.O.W. CHECKED		
PLAT OF WAY CHECKED		
CADD FILE NAME		
NOTE BOOK		
NO.		

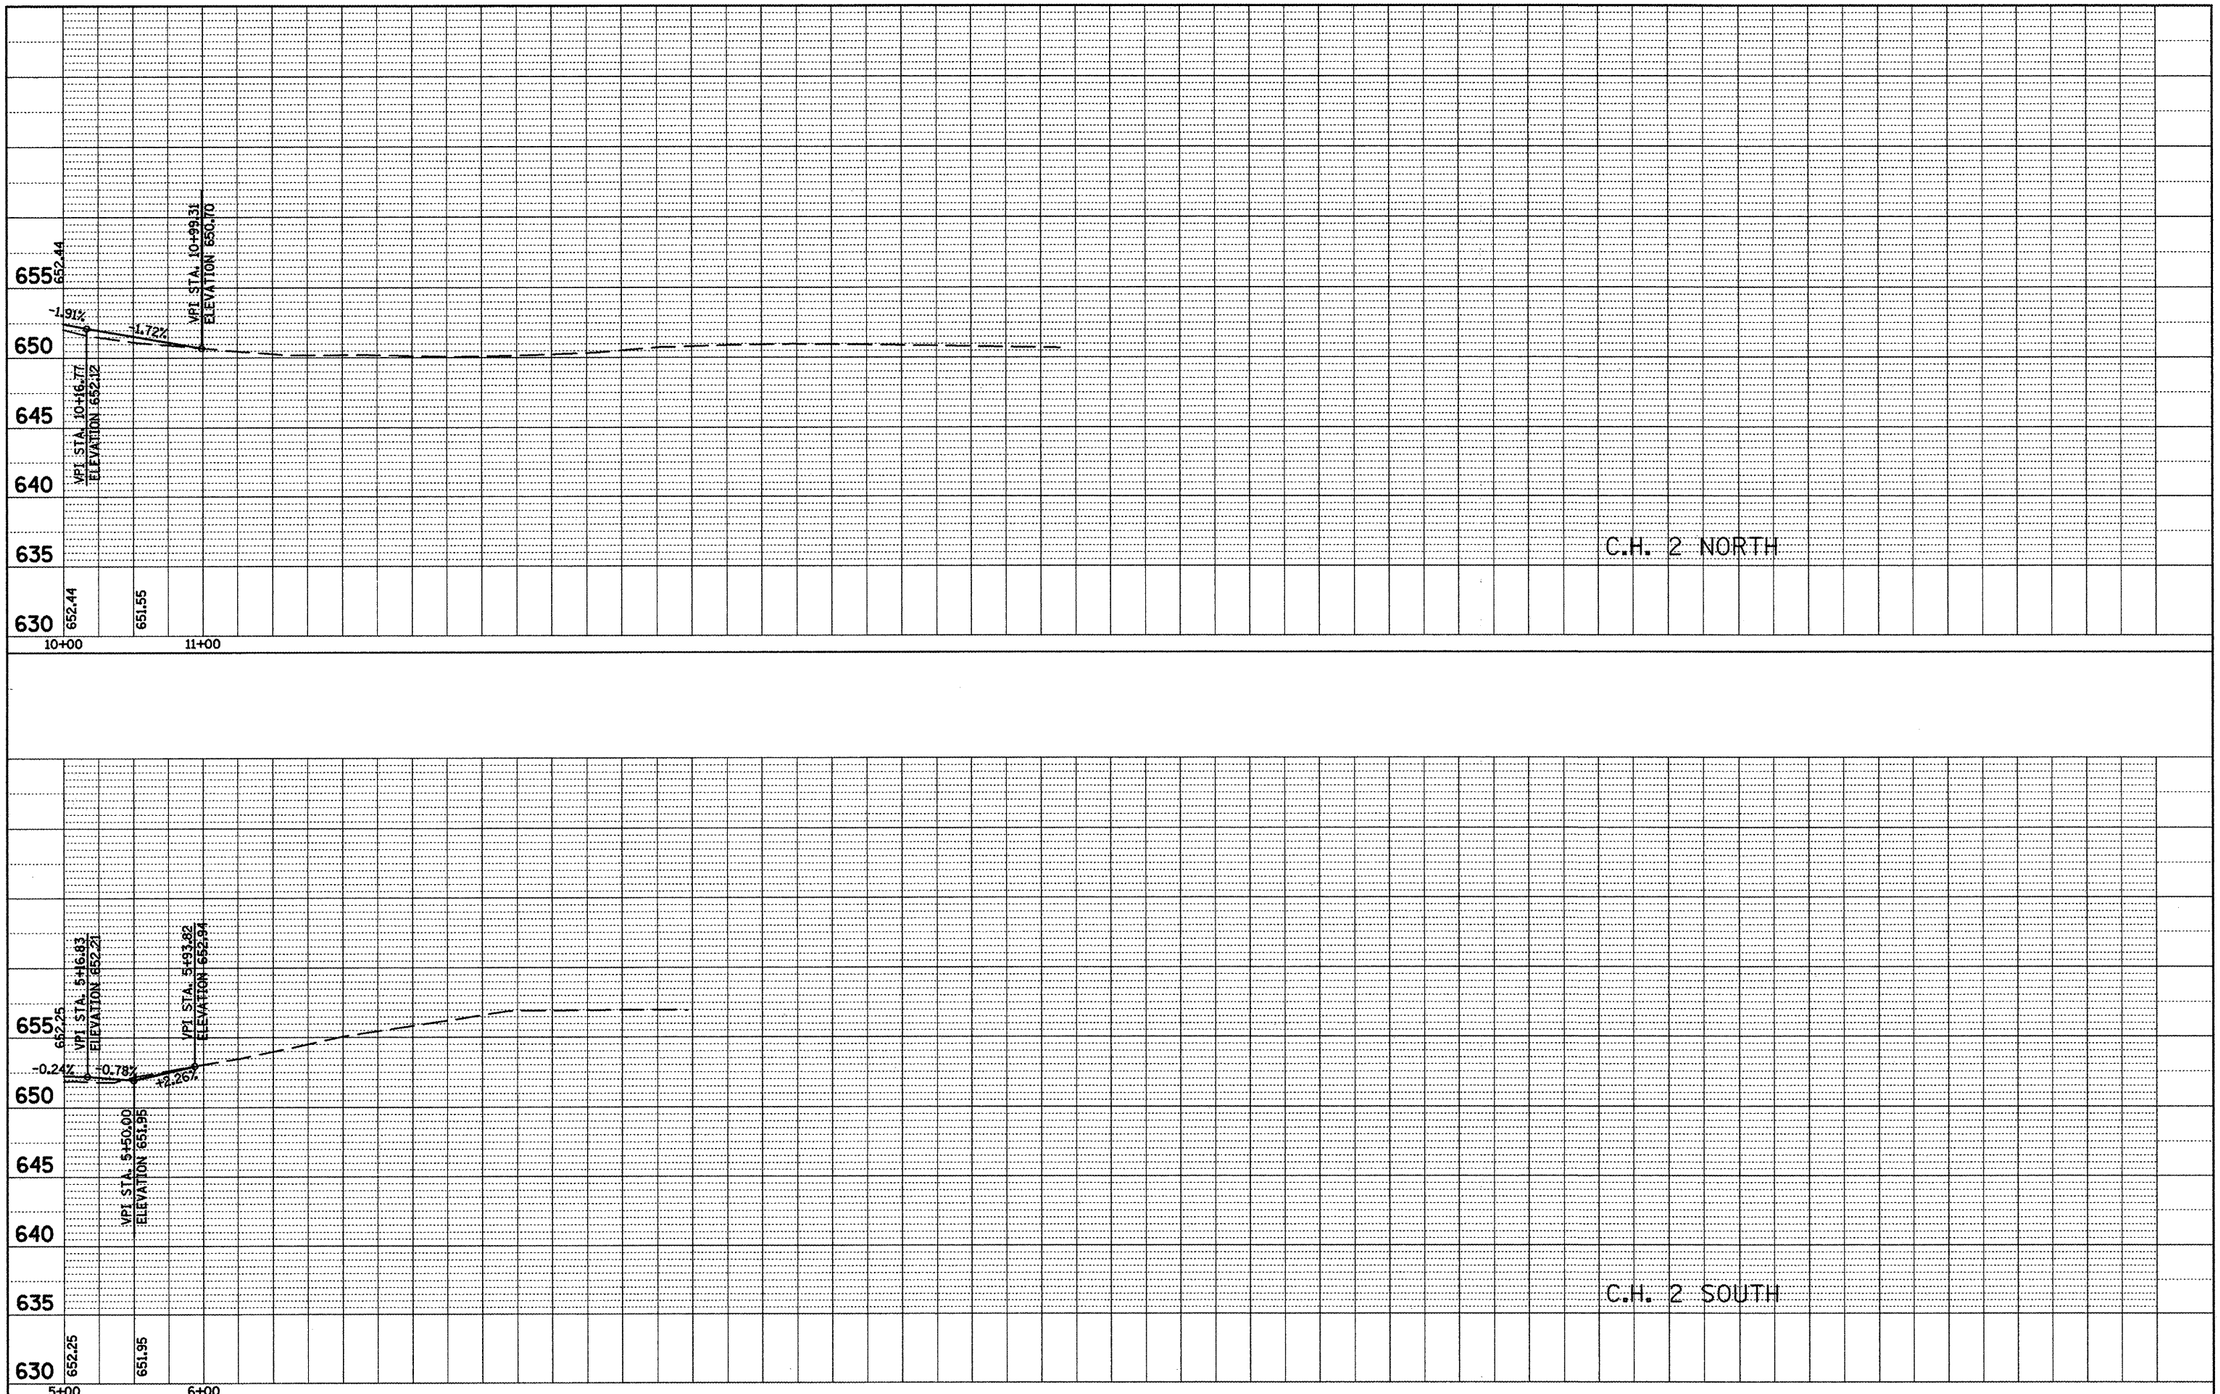

PROFILE

SURVEYED	BY	DATE
PLOTTED		
GRADES CHECKED		
R.O.W. CHECKED		
NOTE BOOK		
NO.		

STRUCTURE NO. 17K9 OVER

FILE NAME = profiles.dgn	USER NAME = horstkj	DESIGNED -	REVISED -
		DRAWN -	REVISED -
	PLOT SCALE = 100.0000 ' / IN.	CHECKED -	REVISED -
	PLOT DATE = 2/25/2010	DATE -	REVISED -

STATE OF ILLINOIS
DEPARTMENT OF TRANSPORTATION

SIDEROAD PROFILES

SCALE: | SHEET NO. 3 OF 4 SHEETS | STA. | TO STA.

F.A.P RTE.	SECTION	COUNTY	TOTAL SHEETS	SHEET NO.
317	16W-2,RS-4;17W-1,RS-3	FULTON	240	59
		CONTRACT NO. 88703		
		ILLINOIS FED. AID PROJECT		