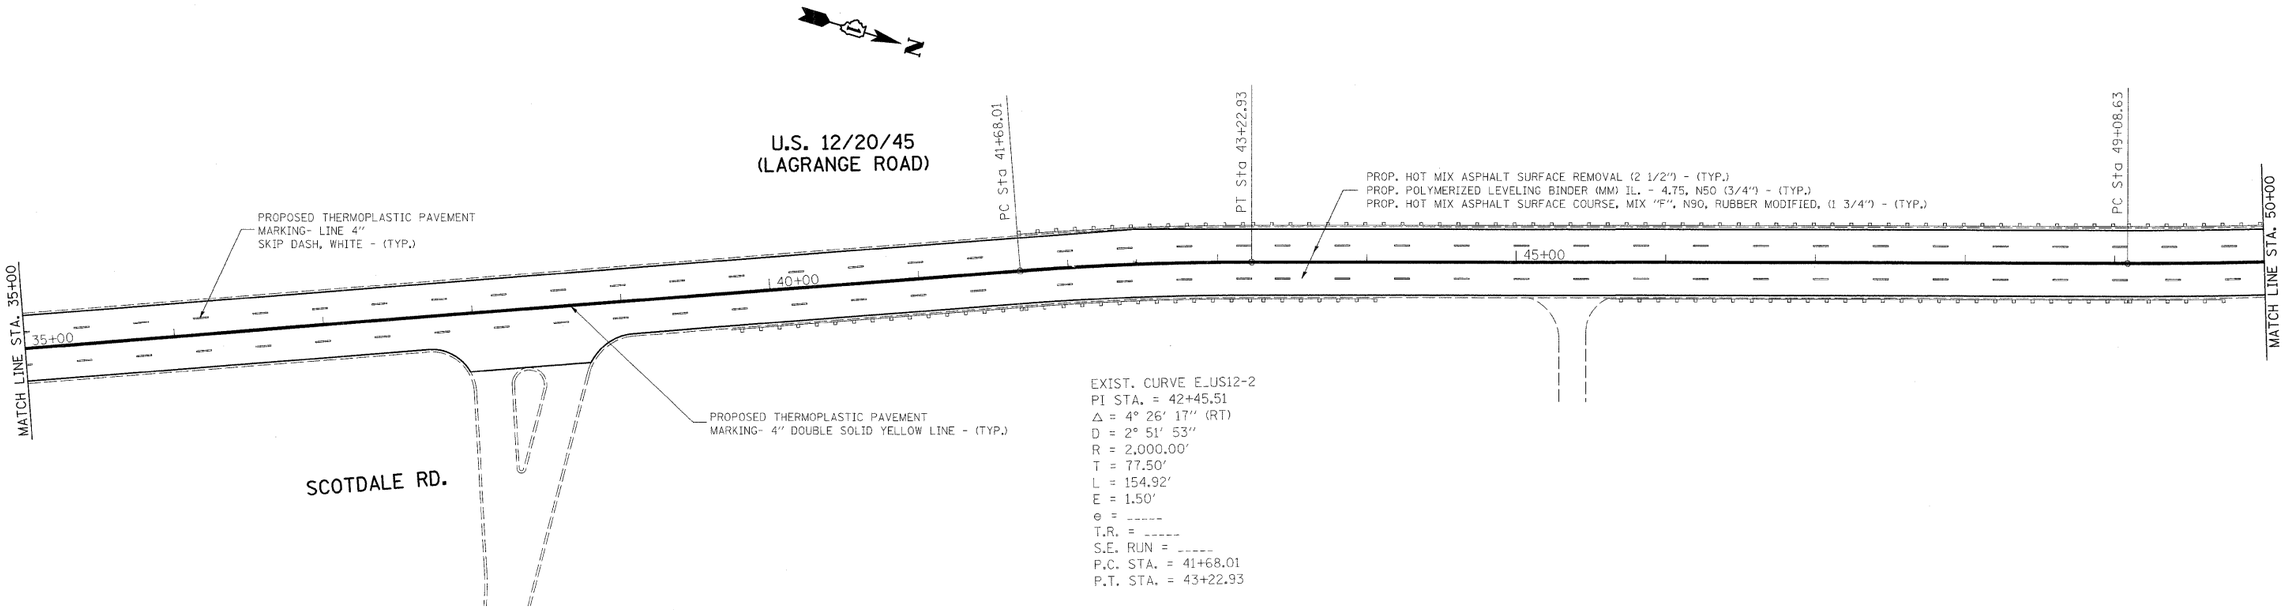

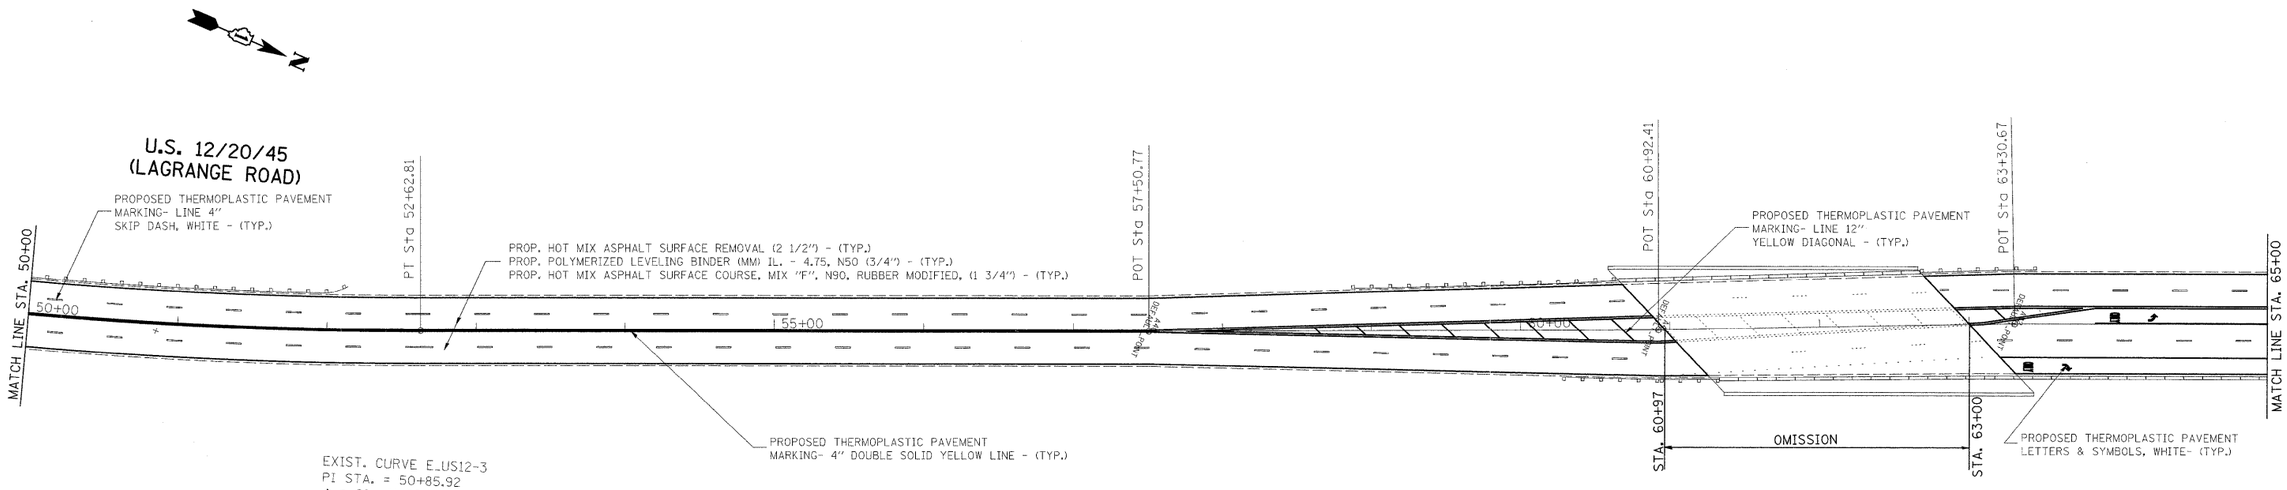

FILE NAME = c:\pw_work\PWIDOT\GUILLAUMEFP\dms88924\sh_rdwy.dgn	USER NAME = guillaumefp	DESIGNED -	REVISED -	**STATE OF ILLINOIS DEPARTMENT OF TRANSPORTATION**	**ROADWAY & PAVEMENT MARKING U.S. 12/20/45 (LAGRANGE ROAD)**	F.A.P RTE.	SECTION	COUNTY	TOTAL SHEETS	SHEET NO.
		DRAWN -	REVISED -			330	91 Y-RS	COOK	20	6
	PLOT SCALE = 50.0000 ' / IN.	CHECKED -	REVISED -					CONTRACT NO. 60F25		
	PLOT DATE = 3/30/2009	DATE -	REVISED -		SCALE: SHEET NO. OF SHEETS STA. TO STA.	FED. ROAD DIST. NO.	ILLINOIS	FED. AID PROJECT		