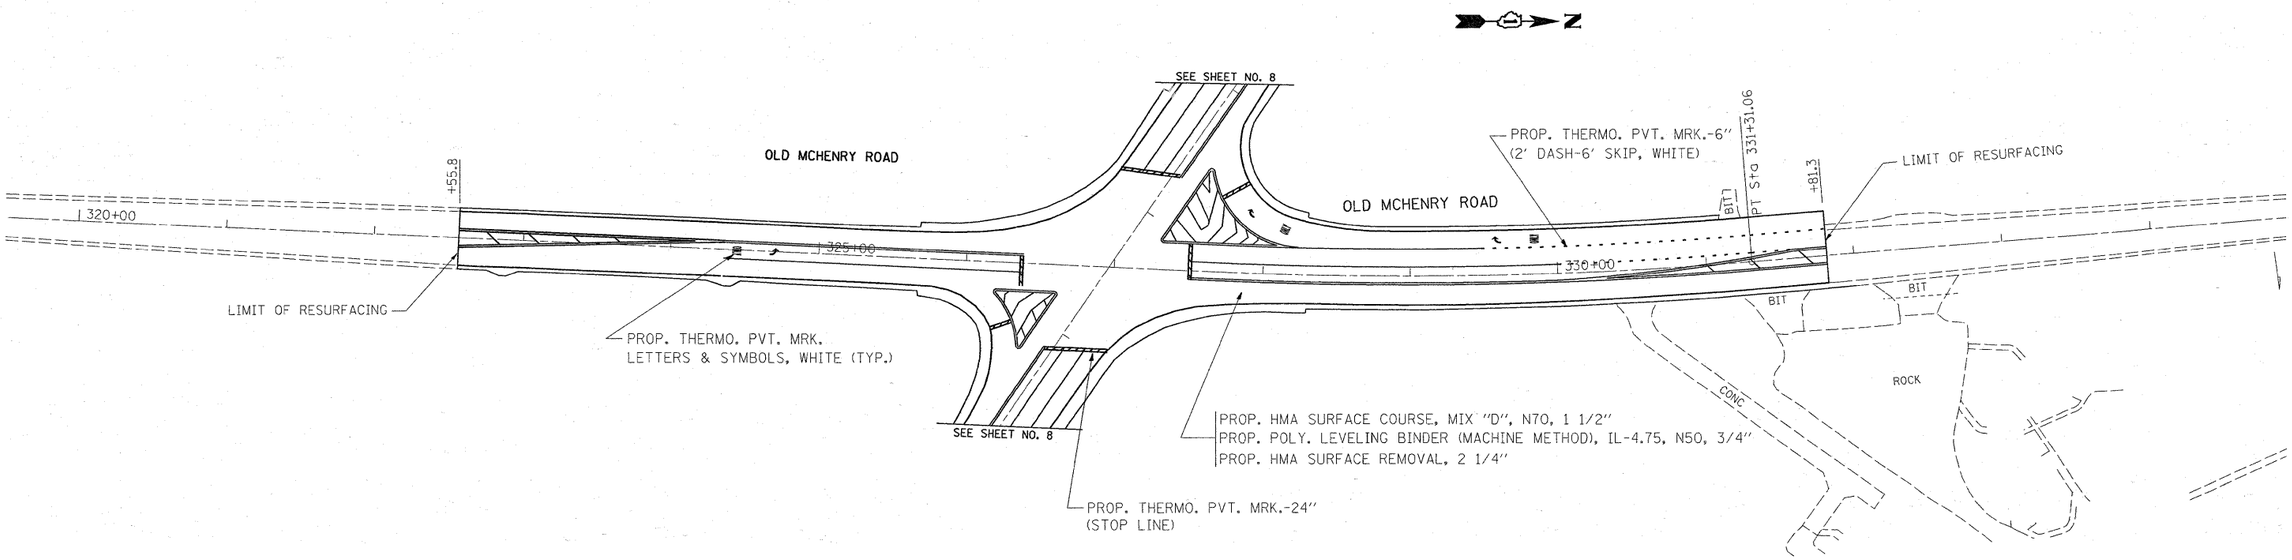

FILE NAME = c:\pw_work\pwidot\abebawa\dms89013\sh_rdwy.dgn	USER NAME = abebawa	DESIGNED -	REVISED -
		DRAWN -	REVISED -
	PLOT SCALE = 50.0000 ' / IN.	CHECKED -	REVISED -
	PLOT DATE = 3/19/2009	DATE -	REVISED -

STATE OF ILLINOIS
DEPARTMENT OF TRANSPORTATION

ROADWAY AND PAVEMENT MARKING PLAN
IL. ROUTE 22 (S. KRUEGER RD. – OLD MCHENRY RD.)

SCALE: 1"=50' | SHEET NO. OF SHEETS | STA. TO STA.

F.A.P RTE.	SECTION	COUNTY	TOTAL SHEETS	SHEET NO.
337	20 RS-2	LAKE	20	9
		CONTRACT NO. 60F31		
FED. ROAD DIST. NO.	ILLINOIS	FED. AID PROJECT		