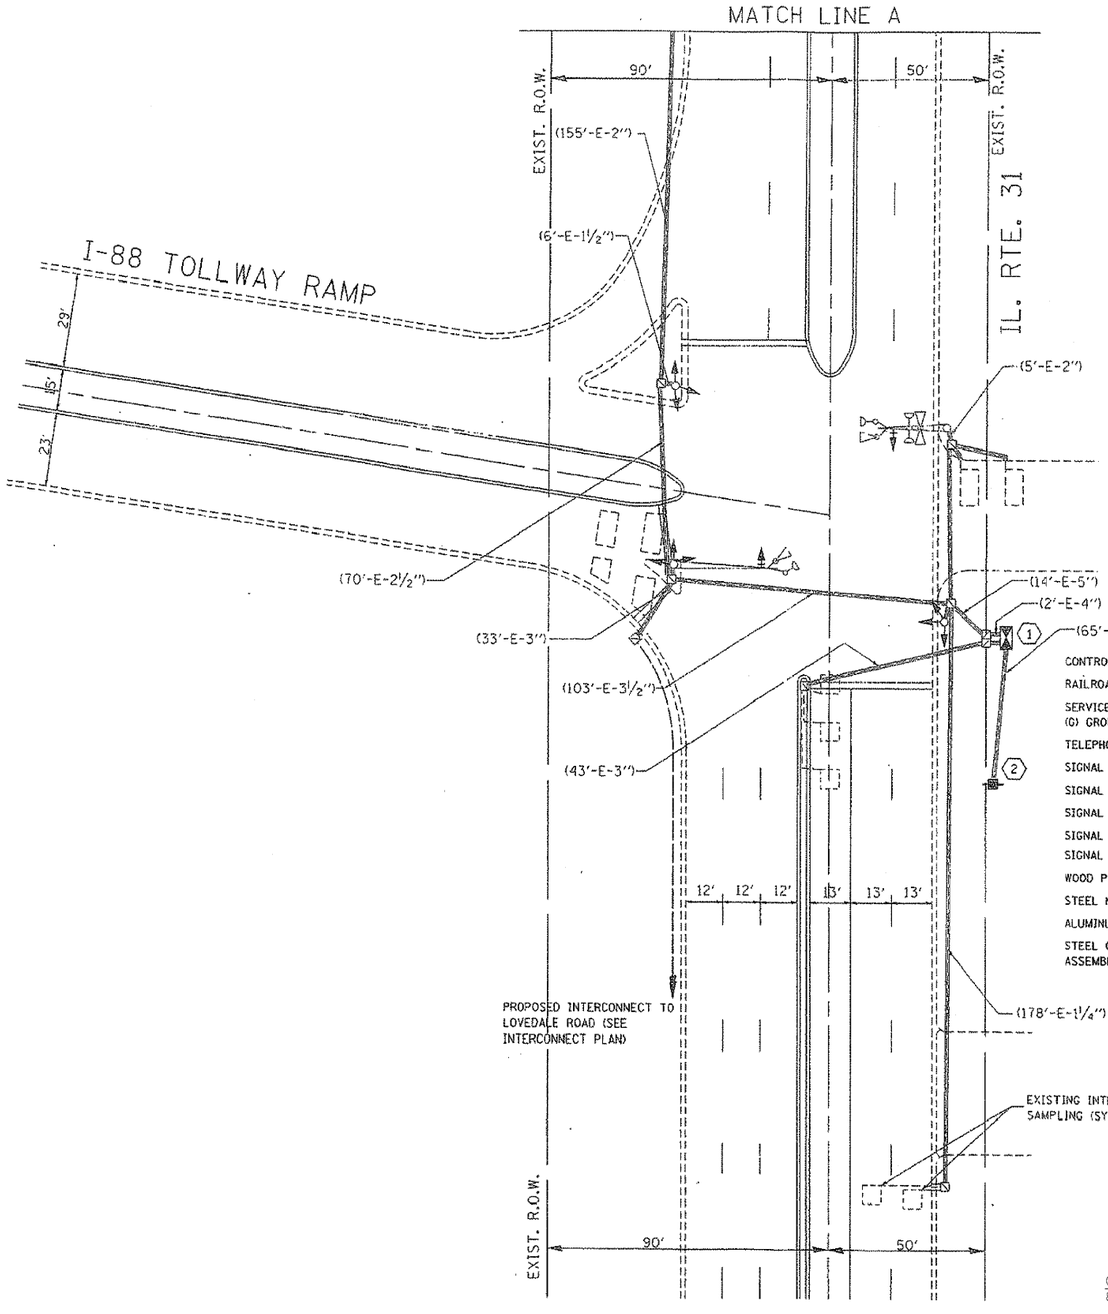

N

TRAFFIC SIGNAL LEGEND

	PROPOSED	EXISTING
CONTROLLER CABINET	▣	▣
RAILROAD CONTROL CABINET	▣	▣
SERVICE INSTALLATION, (P) POLE OR (G) GROUND MOUNT	P	P
TELEPHONE CONNECTION	T	T
SIGNAL HEAD	▷	▷
SIGNAL HEAD WITH BACKPLATE	▷	▷
SIGNAL HEAD OPTICALLY PROGRAMMED	▷ P	▷ P
SIGNAL HEAD PEDESTRIAN		
SIGNAL POST	●	○
WOOD POLE	⊗	⊗
STEEL MAST ARM ASSEMBLEY AND POLE		
ALUMINUM MAST ARM ASSEMBLY AND POLE		
STEEL COMBINATION MAST ARM ASSEMBLEY AND POLE WITH LUMINAIRE		

	PROPOSED	EXISTING
EMERGENCY VEHICLE SYSTEM DETECTOR		
CONFIRMATION BEACON		
JUNCTION BOX	▣	▣
HANDHOLE	▣	▣
HEAVY DUTY HANDHOLE	H	H
DOUBLE HANDHOLE		SN
G.S. CONDUIT IN TRENCH OR PUSHED		
COMMON TRENCH	CT	
UNIT DUCT	UD	
PEDESTRIAN PUSHBUTTON DETECTOR	◎	◎
DETECTOR LOOP, TYPE I	□	
PREFORMED DETECTOR LOOP		

REPLACE ALL DETECTOR LOOPS AS SHOWN
(WITHIN PROJECT LIMITS)

CODE NO.	QUANTITY	UNIT	ITEM
86600600	278	FOOT	DETECTOR LOOP REPLACEMENT

Ciorba Group, Inc.
CONSULTING ENGINEERS
5507 North Cumberland Avenue, Suite 402
Chicago, Illinois 60656
Tel. 773.775.4009 Fax 773.775.4014

USER NAME = mreedy	DESIGNED MWR	REVISED -	
	DRAWN MWR	REVISED -	
PLOT SCALE = 1.0000 ' / IN.	CHECKED WBL	REVISED -	
PLOT DATE = 3/30/2009	DATE 3/31/2009	REVISED -	

STATE OF ILLINOIS
DEPARTMENT OF TRANSPORTATION

IL 31 /IL 56
INTERSTATE 88 TO IL 56 (STATE STREET)
DETECTOR LOOP REPLACEMENT PLAN

SCALE: N.T.S. | SHEET NO. 8 OF 21 SHEETS | STA. | TO STA.

F.A.P. RTE.	SECTION	COUNTY	TOTAL SHEETS	SHEET NO.
365	A-R-RS-4	KANE	21	8
		CONTRACT NO. 60F33		
FED. ROAD DIST. NO. 1	ILLINOIS	FED. AID PROJECT		

FILE NAME = n:\proj\3368\3368_08\design\Signals\3368_08_Loops02.dgn