TRAFFIC SIGNAL LEGEND

	PROPOSED	EXISTING
DETECTOR LOOP	□	⬚
SIGNAL HEAD		
G.S. CONDUIT IN TRENCH OR PUSHED	- - -	———
SIGNAL HEAD WITH BACKPLATE		
RACEWAY FOR MAGNETIC DETECTOR, TYPE I OR II		"E"
VEHICLE DETECTOR, NON-COMPENSATED MAGNETIC TYPE		

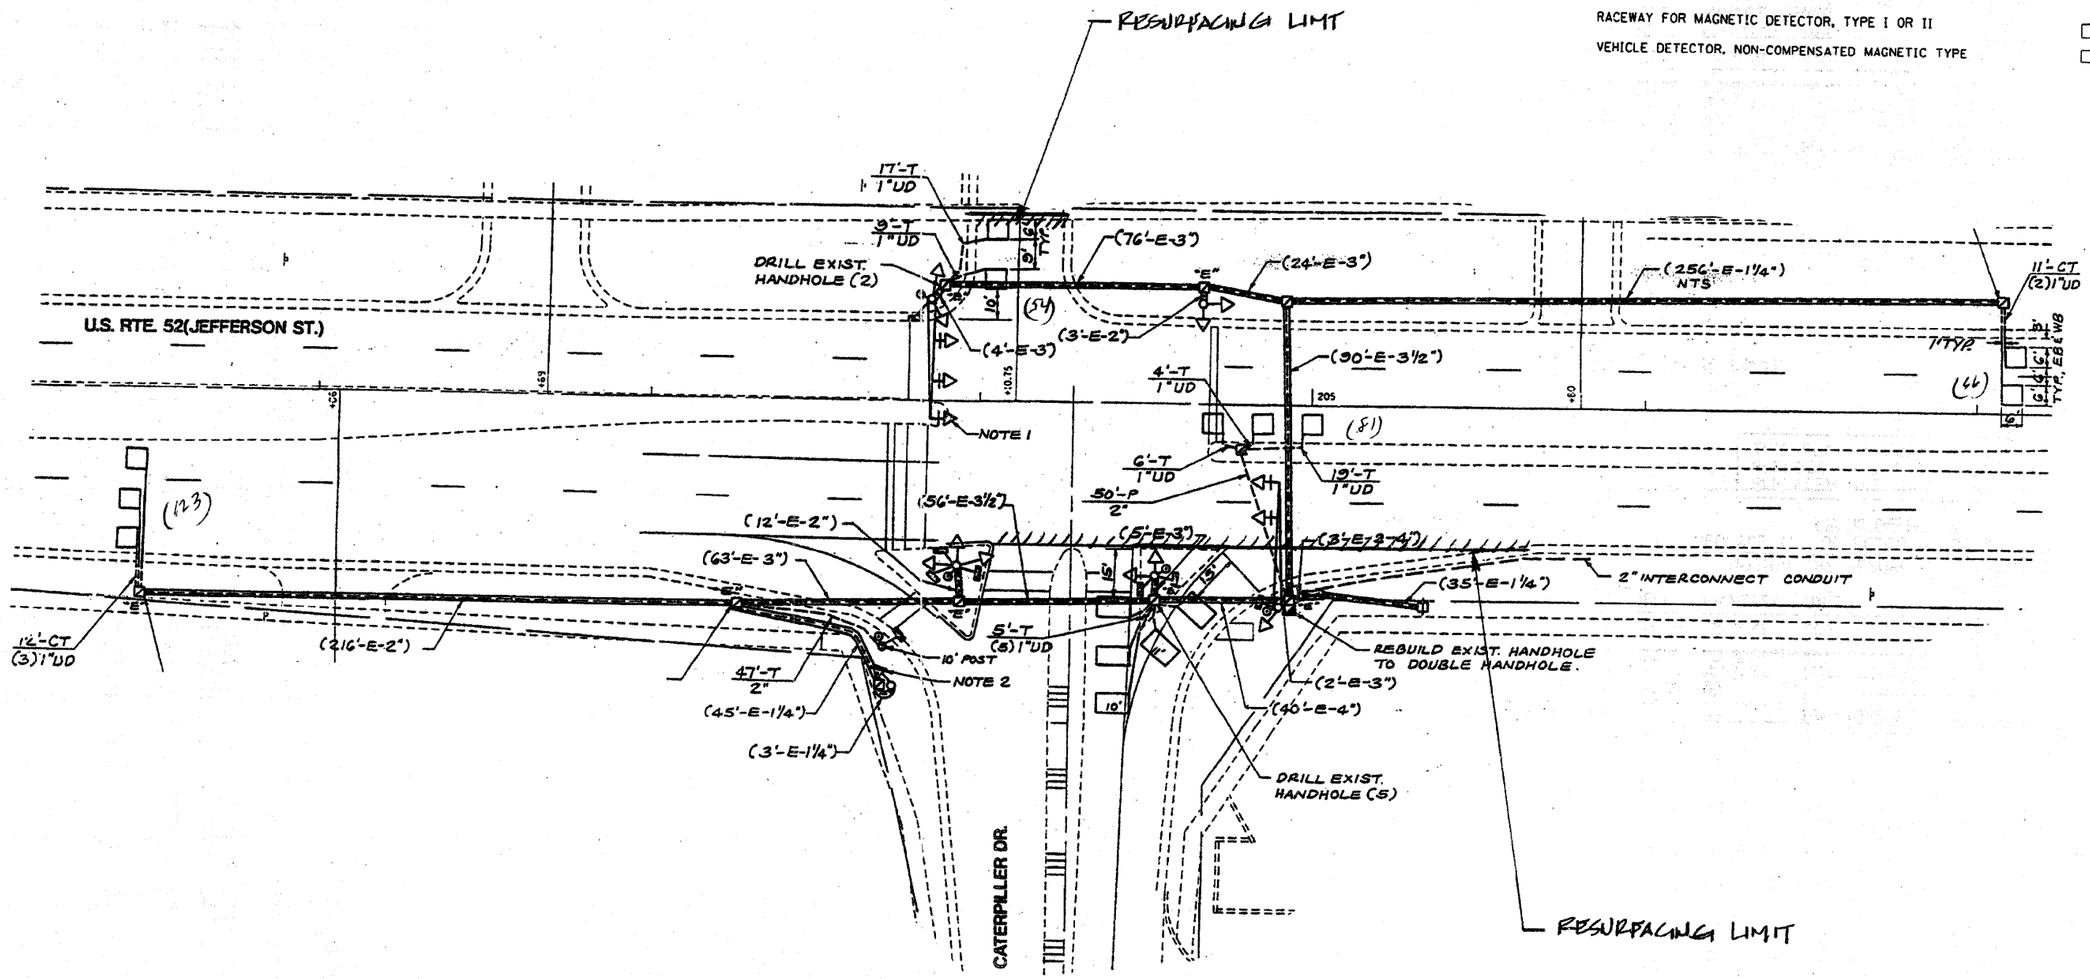

THIS PLAN IS FOR THE SOLE PURPOSE OF DETECTOR LOOP REPLACEMENTS ONLY

REPLACE ALL DETECTOR LOOPS AS SHOWN
(WITHIN THE RESURFACING LIMITS)

CODE	QUANTITY	UNIT	ITEM
88600600	324	FOOT	DETECTOR LOOP, REPLACEMENT

FILE NAME = c:\pw_work\PWIDOT\KANTHAPHIXAYBC\d0112614\traffic_legend_v7.dgn	USER NAME = kanthaphixaybc	DESIGNED - BCK	REVISED -
		DRAWN - BCK	REVISED -
	PLOT SCALE = 39.9368 ' / IN.	CHECKED - DAD	REVISED -
	PLOT DATE = 4/3/2009	DATE -	REVISED -

STATE OF ILLINOIS
DEPARTMENT OF TRANSPORTATION

DISTRICT ONE - DETECTOR LOOP REPLACEMENT
U.S. ROUTE 52 @ CATERPILLAR DRIVE

SCALE: NONE | SHEET NO. OF SHEETS | STA. | TO STA.

F.A. RTE.	SECTION	COUNTY	TOTAL SHEETS	SHEET NO.
607	128 RS-5	WILL	29	27
FED. ROAD DIST. NO.	ILLINOIS	FED. AID PROJECT	CONTRACT NO.	

tfic legend v7.dgn 4/3/2009 11:17:41 AM User=kanthaphixaybc