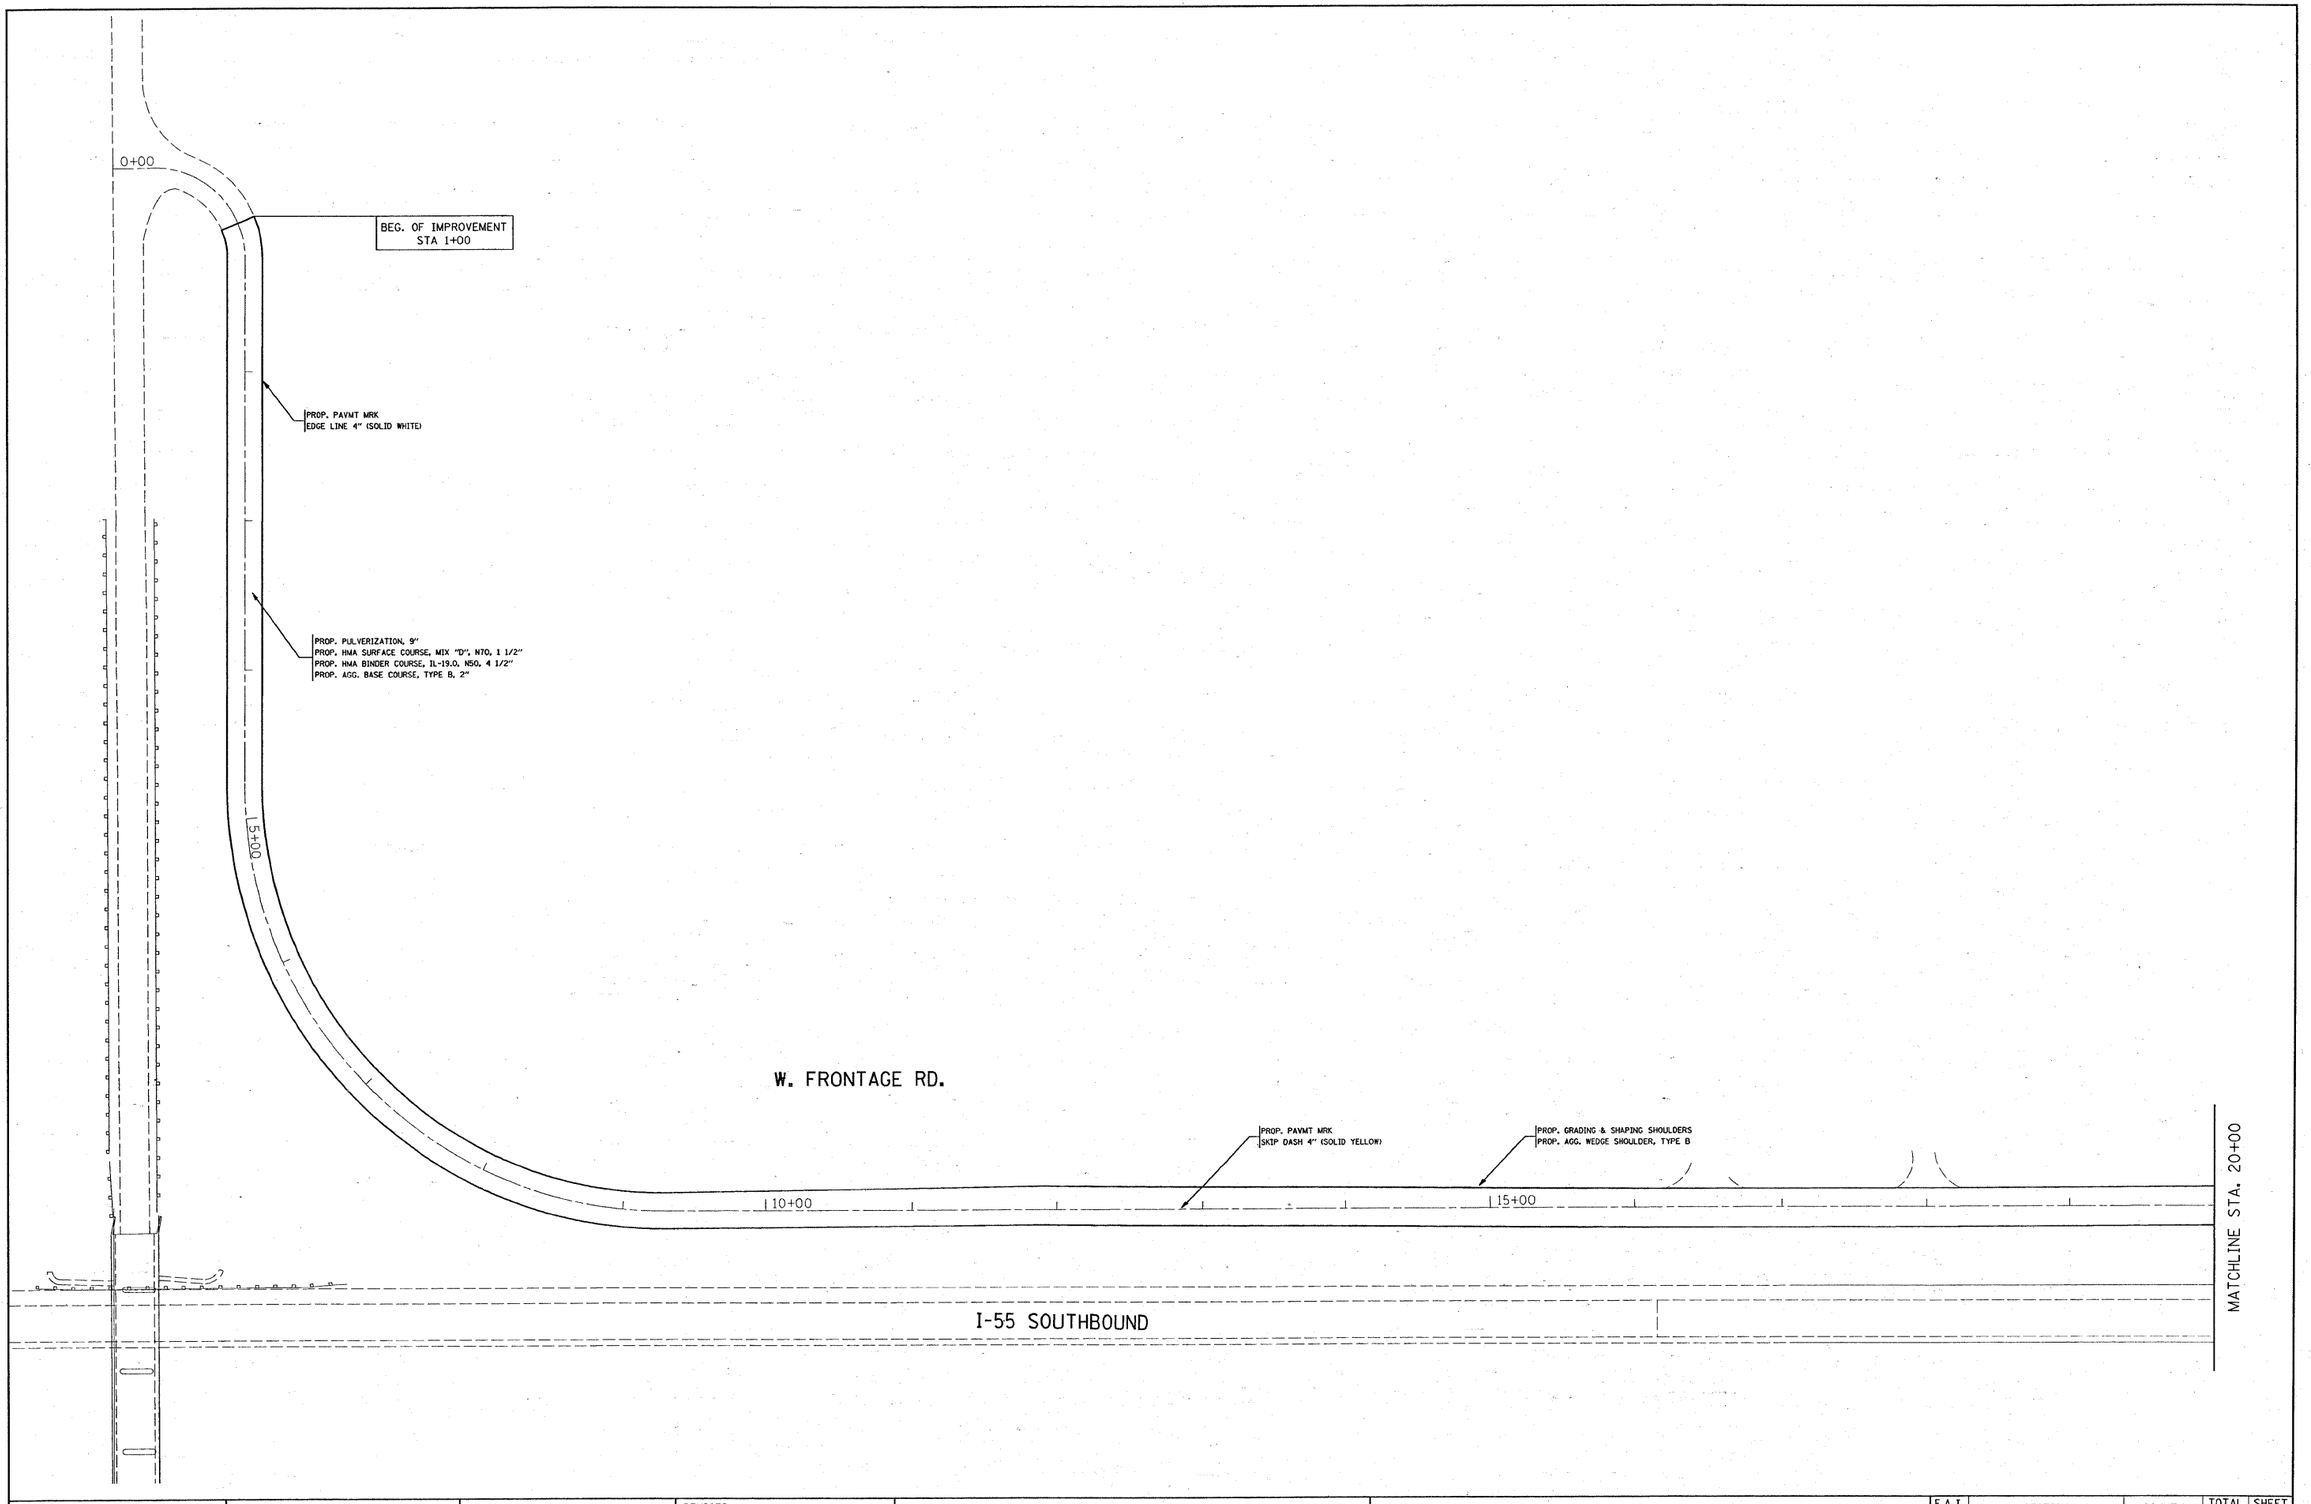

FILE NAME = c:\pw_work\PWIDOT\MOSSSE\d0136567\D155029-sht-plan.dgn	USER NAME = MOSSSE	DESIGNED -	REVISED -	STATE OF ILLINOIS DEPARTMENT OF TRANSPORTATION	I-55 WEST FRONTAGE ROAD (143RD TO LOCKPORT ROAD)	F.A.I. RTE.	SECTION	COUNTY	TOTAL SHEETS	SHEET NO.
		DRAWN -	REVISED -			55	22-1AC-RS-3	WILL	12	5
	PLOT SCALE = 50.0000 ' / IN.	CHECKED -	REVISED -					CONTRACT NO. 60H00		
	PLOT DATE = 4/17/2009	DATE -	REVISED -		SCALE: SHEET NO. OF SHEETS STA. TO STA.		ILLINOIS FED. AID PROJECT			