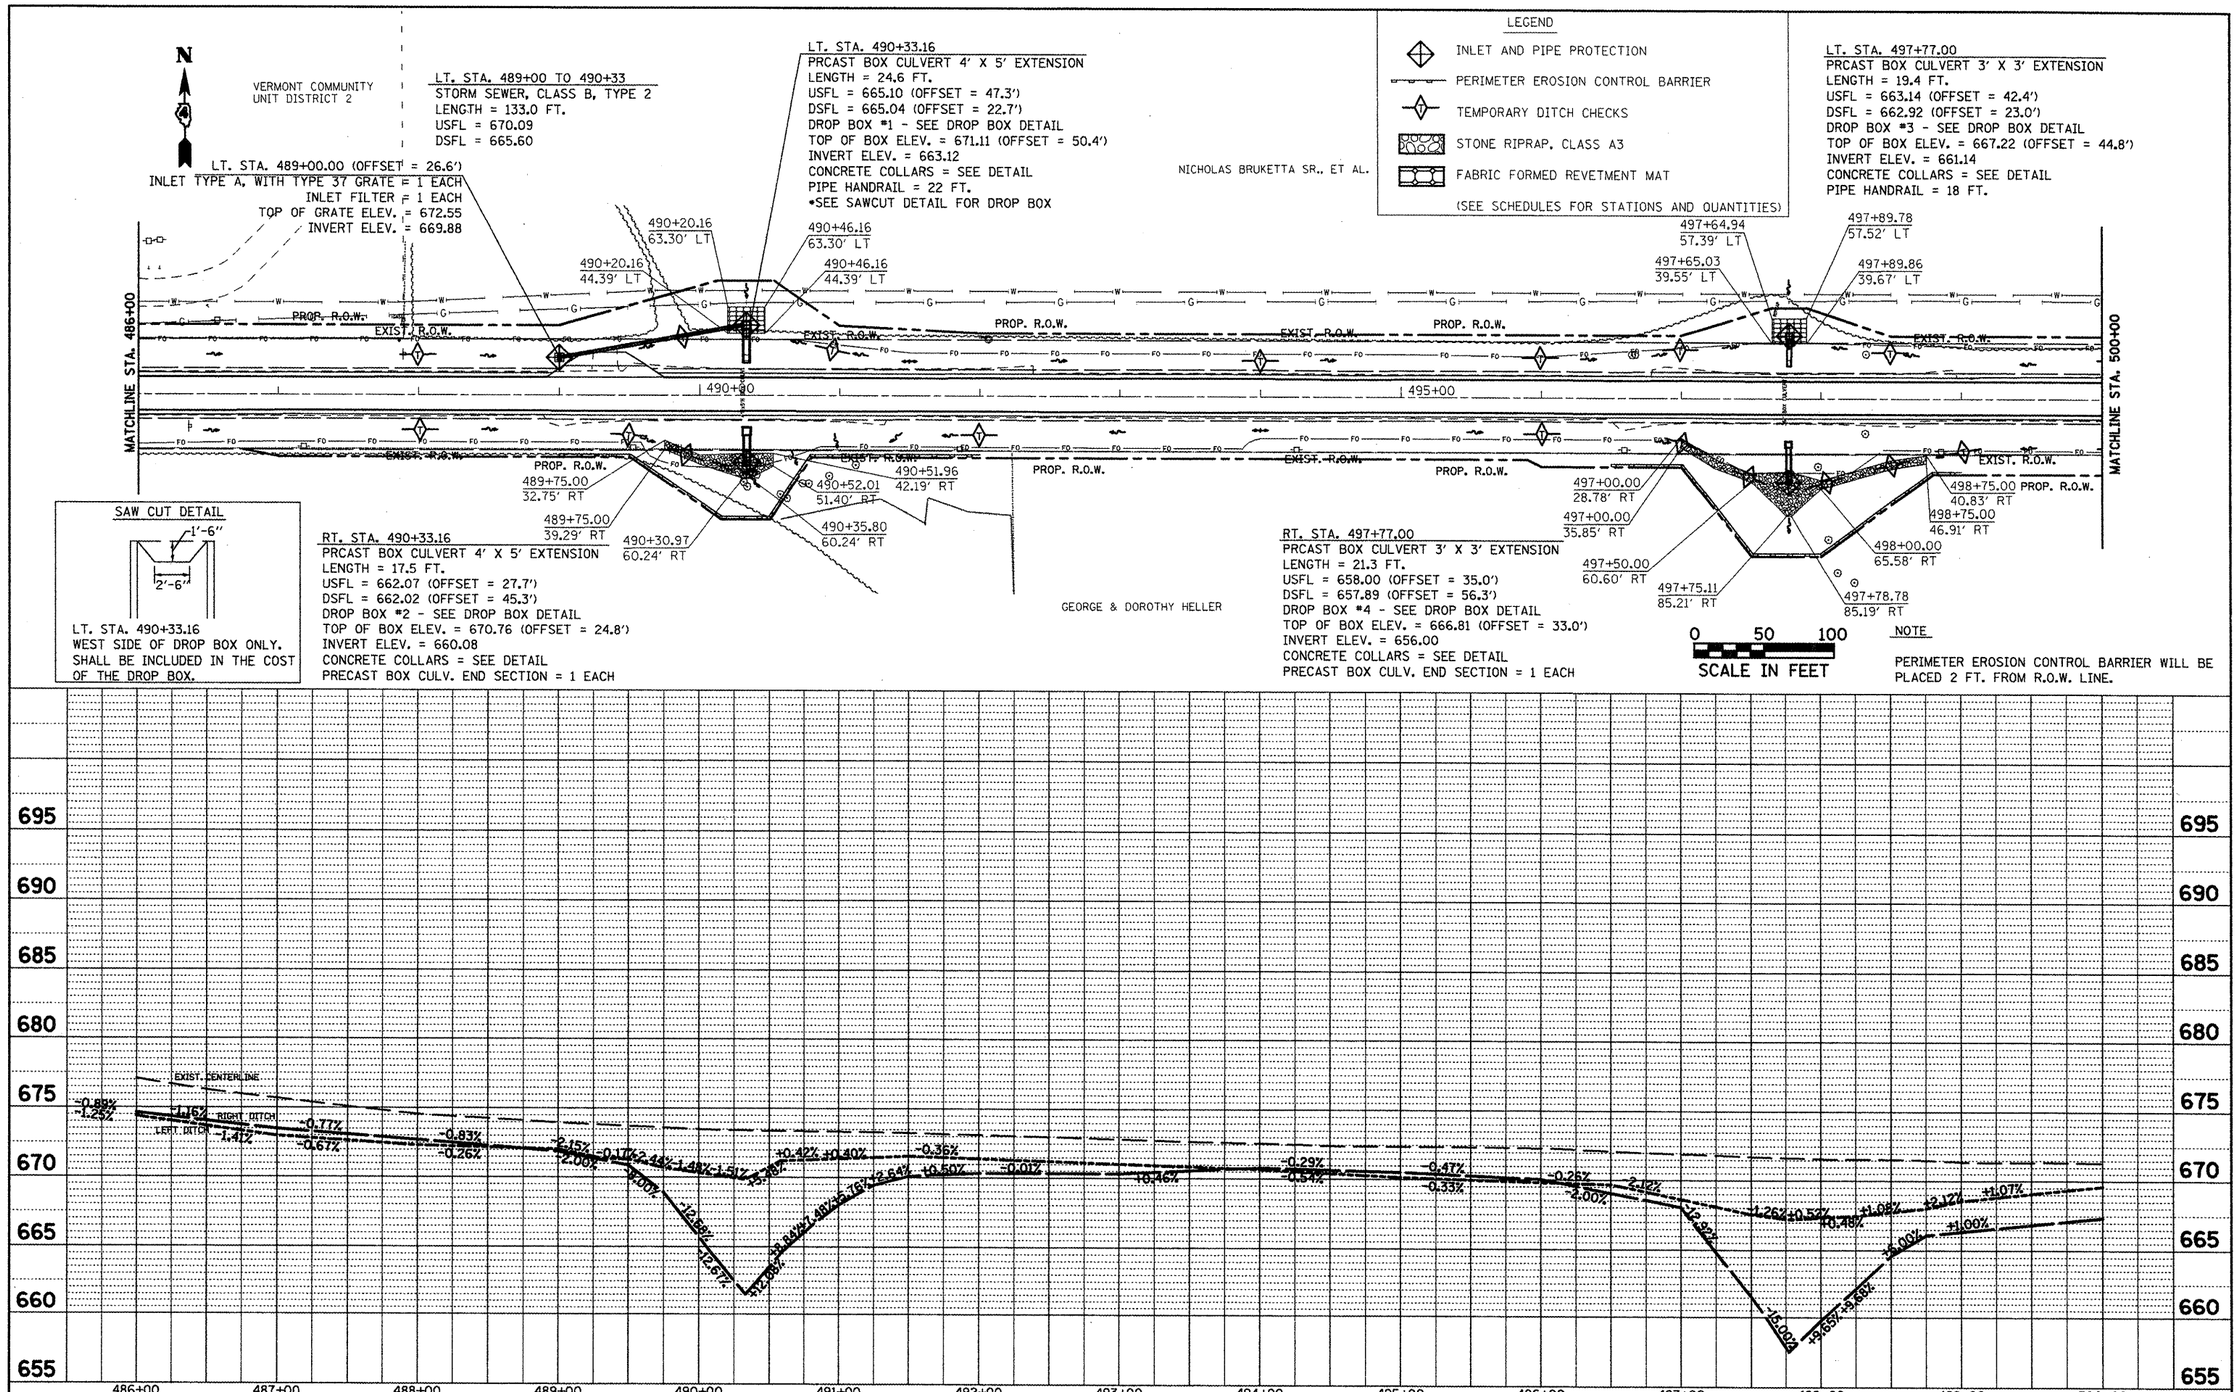


| | | | | | | | | | | | |
|---|---|---|---|---|---|---|---|---|---|---|---|
| FILE NAME = propplanshts.dgn | USER NAME = ghidinaam | DESIGNED - | REVISED - | STATE OF ILLINOIS DEPARTMENT OF TRANSPORTATION | DRAINAGE/EROSION CONTROL STA. 486+00 TO STA. 500+00 | F.A.P RTE. | SECTION | COUNTY | TOTAL SHEETS | SHEET NO. |
| | | DRAWN - | REVISED - | | | 315 | 109RS-4,110RS-2 | FULTON | 32 | |
| | PLOT SCALE = 100.0000 ' / IN. | CHECKED - | REVISED - | | | | | CONTRACT NO. 68330 | | |
| | PLOT DATE = 3/25/2009 | DATE - | REVISED - | | SCALE: SHEET NO. OF SHEETS STA. TO STA. | | | ILLINOIS FED. AID PROJECT | | |