LT. STA. 28+73.00
PRCAST BOX CULVERT 3' X 3' EXTENSION
LENGTH = 17.6 FT.
USFL = 664.33 (OFFSET = 39.8')
DSFL = 663.83 (OFFSET = 22.2')
DROP BOX #5 - SEE DROP BOX DETAIL
TOP OF BOX ELEV. = 668.19 (OFFSET = 42.2')
INVERT ELEV. = 662.33
CONCRETE COLLARS = SEE DETAIL
PIPE HANDRAIL = 18 FT.

LEGEND

- INLET AND PIPE PROTECTION
- PERIMETER EROSION CONTROL BARRIER
- TEMPORARY DITCH CHECKS
- STONE RIPRAP, CLASS A3
- FABRIC FORMED REVETMENT MAT

(SEE SCHEDULES FOR STATIONS AND QUANTITIES)

NOTE

PERIMETER EROSION CONTROL BARRIER WILL BE PLACED 2 FT. FROM R.O.W. LINE.

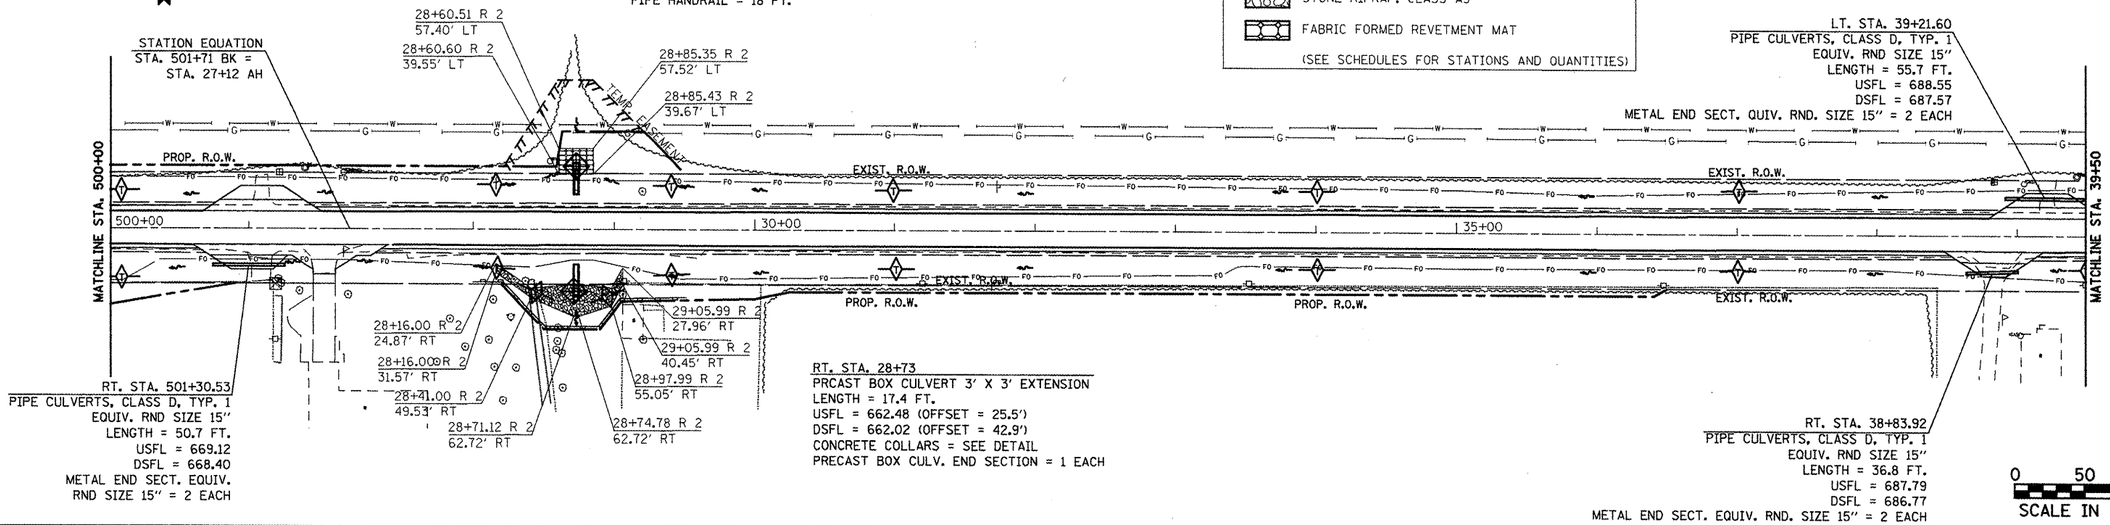

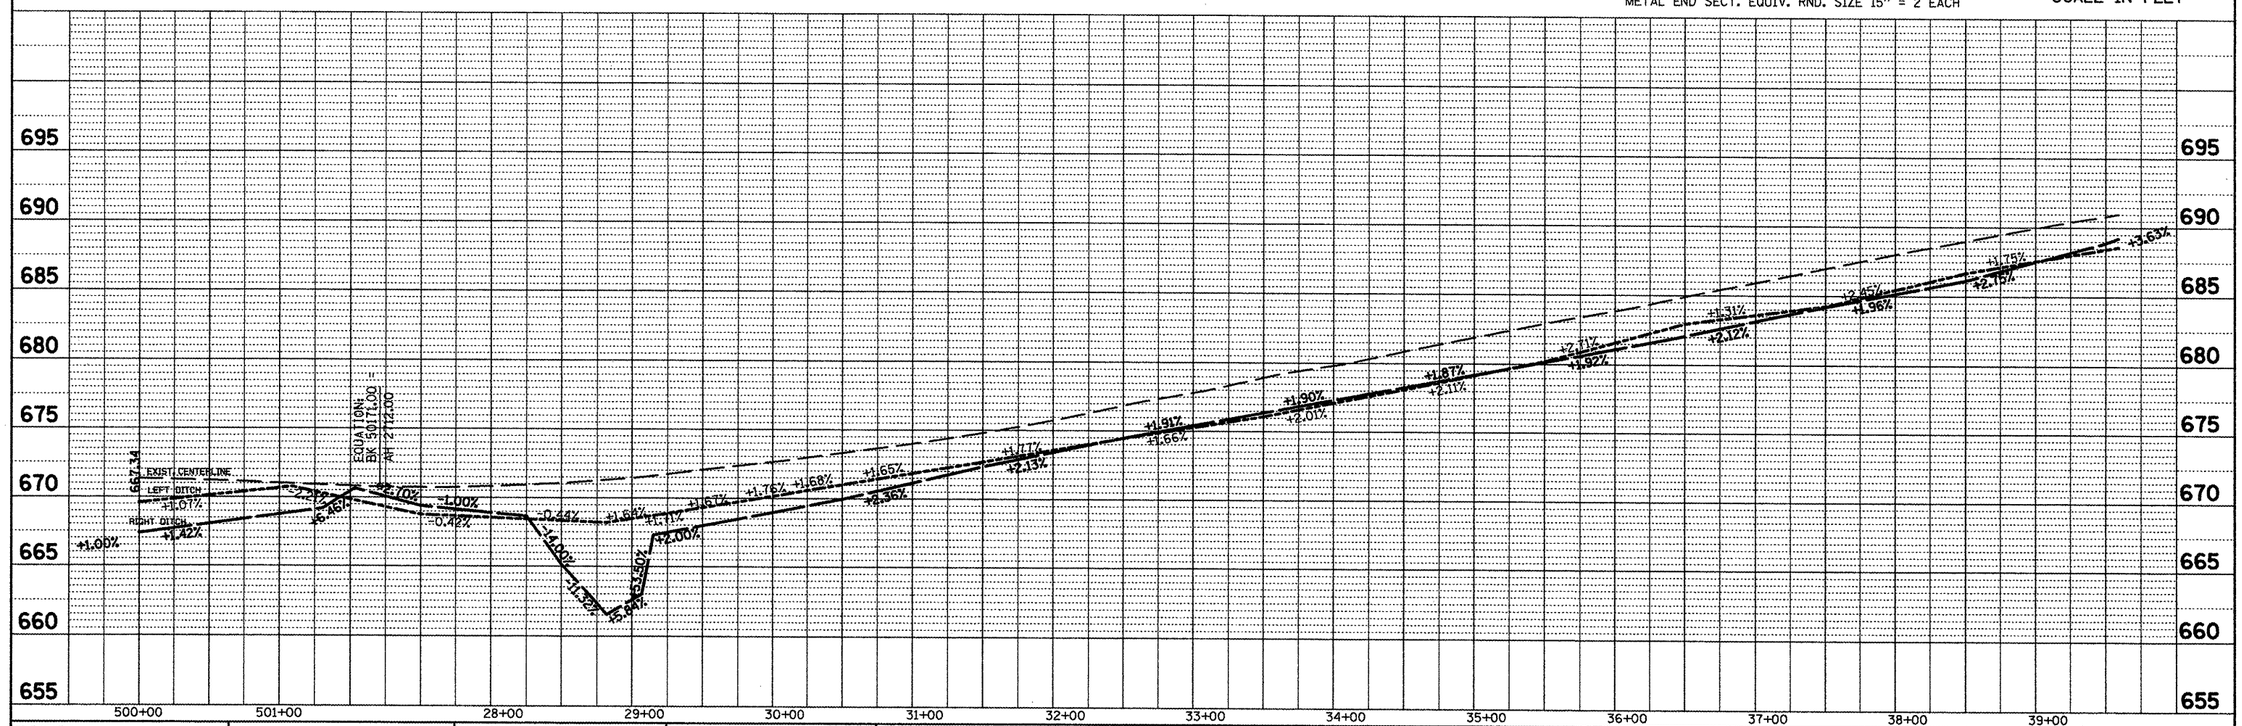

FILE NAME = propplanshts.dgn	USER NAME = ghdnaam	DESIGNED -	REVISED -
		DRAWN -	REVISED -
	PLOT SCALE = 100.0000 ' / IN.	CHECKED -	REVISED -
	PLOT DATE = 3/25/2009	DATE -	REVISED -

STATE OF ILLINOIS
DEPARTMENT OF TRANSPORTATION

DRAINAGE/EROSION CONTROL STA. 500+00 TO STA. 39+50

SCALE: | SHEET NO. OF SHEETS | STA. TO STA.

F.A.P RTE.	SECTION	COUNTY	TOTAL SHEETS	SHEET NO.
315	109RS-4,110RS-2	FULTON		33

CONTRACT NO. 68330

ILLINOIS FED. AID PROJECT

PLAN: SURVEYED / PLOTTED / ALIGNMENT CHECKED / RT. OF WAY CHECKED / CADD FILE NAME / NOTE BOOK NO. / BY / DATE

PROFILE: SURVEYED / PLOTTED / GRADES CHECKED / B.M. NOTED / STRUCTURE NOTATIONS CHKD / NOTE BOOK NO. / BY / DATE