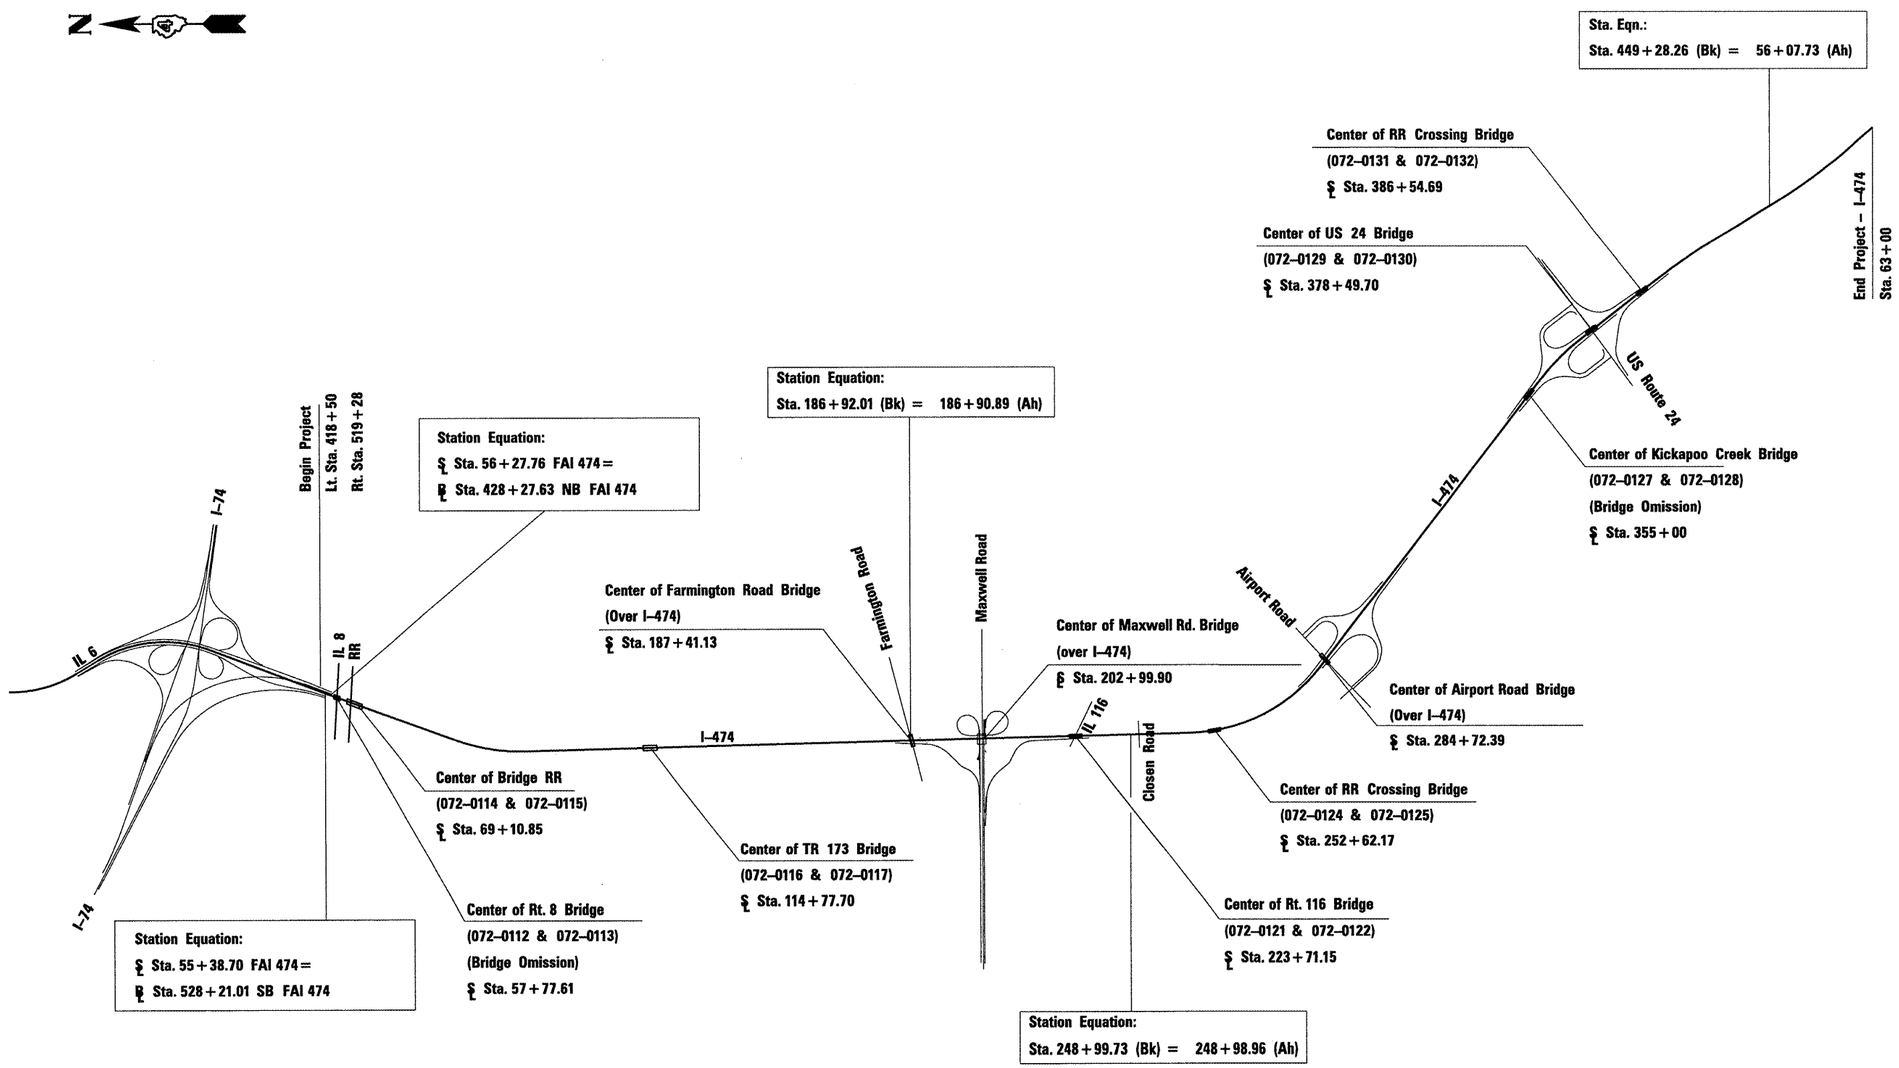

Not to Scale

FILE NAME = 174.dgn	USER NAME = aversc1	DESIGNED -	REVISED -	STATE OF ILLINOIS DEPARTMENT OF TRANSPORTATION	LINE DIAGRAM	F.A.I. RTE.	SECTION	COUNTY	TOTAL SHEETS	SHEET NO.
		DRAWN -	REVISED -			474	72-(1RS-2)(2,3,4)RS-1	PEORIA	19	12
	PLOT SCALE = 400.0000 ' / IN.	CHECKED -	REVISED -					CONTRACT NO. 68613		
	PLOT DATE = 4/9/2009	DATE -	REVISED -		SCALE: SHEET NO. OF SHEETS STA. TO STA.			ILLINOIS FED. AID PROJECT		