STATION 1981+21.00
BUILT 20__ BY
STATE OF ILLINOIS
F.A.P. 693 SEC. (21,22)R,RS-1
LOADING HS-20
STRUCTURE NO. 057-8212

NAME PLATE

See Std. 515001

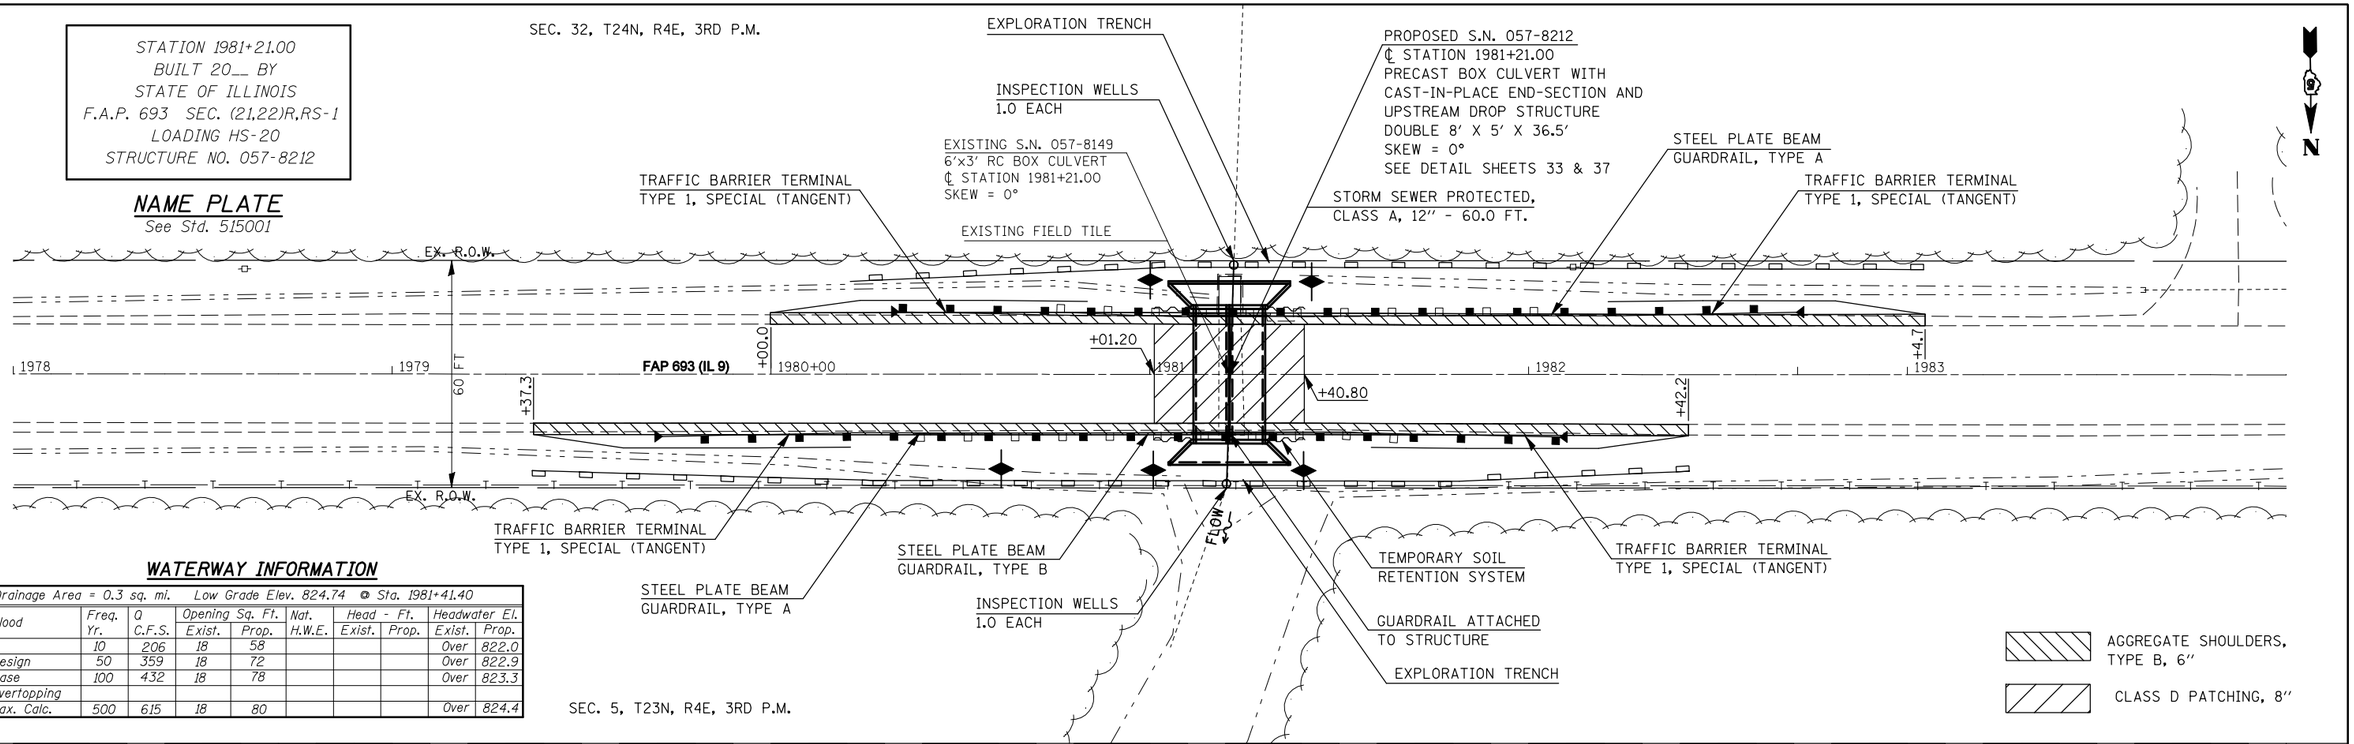

WATERWAY INFORMATION

Drainage Area = 0.3 sq. mi. Low Grade Elev. 824.74 @ Sta. 1981+41.40

Flood	Freq. Yr.	Q C.F.S.	Opening Sq. Ft. Exist.	Opening Sq. Ft. Prop.	Nat. H.W.E.	Head - Ft. Exist.	Head - Ft. Prop.	Headwater El. Exist.	Headwater El. Prop.
	10	206	18	58				Over	822.0
Design	50	359	18	72				Over	822.9
Base	100	432	18	78				Over	823.3
Overtopping									
Max. Calc.	500	615	18	80				Over	824.4

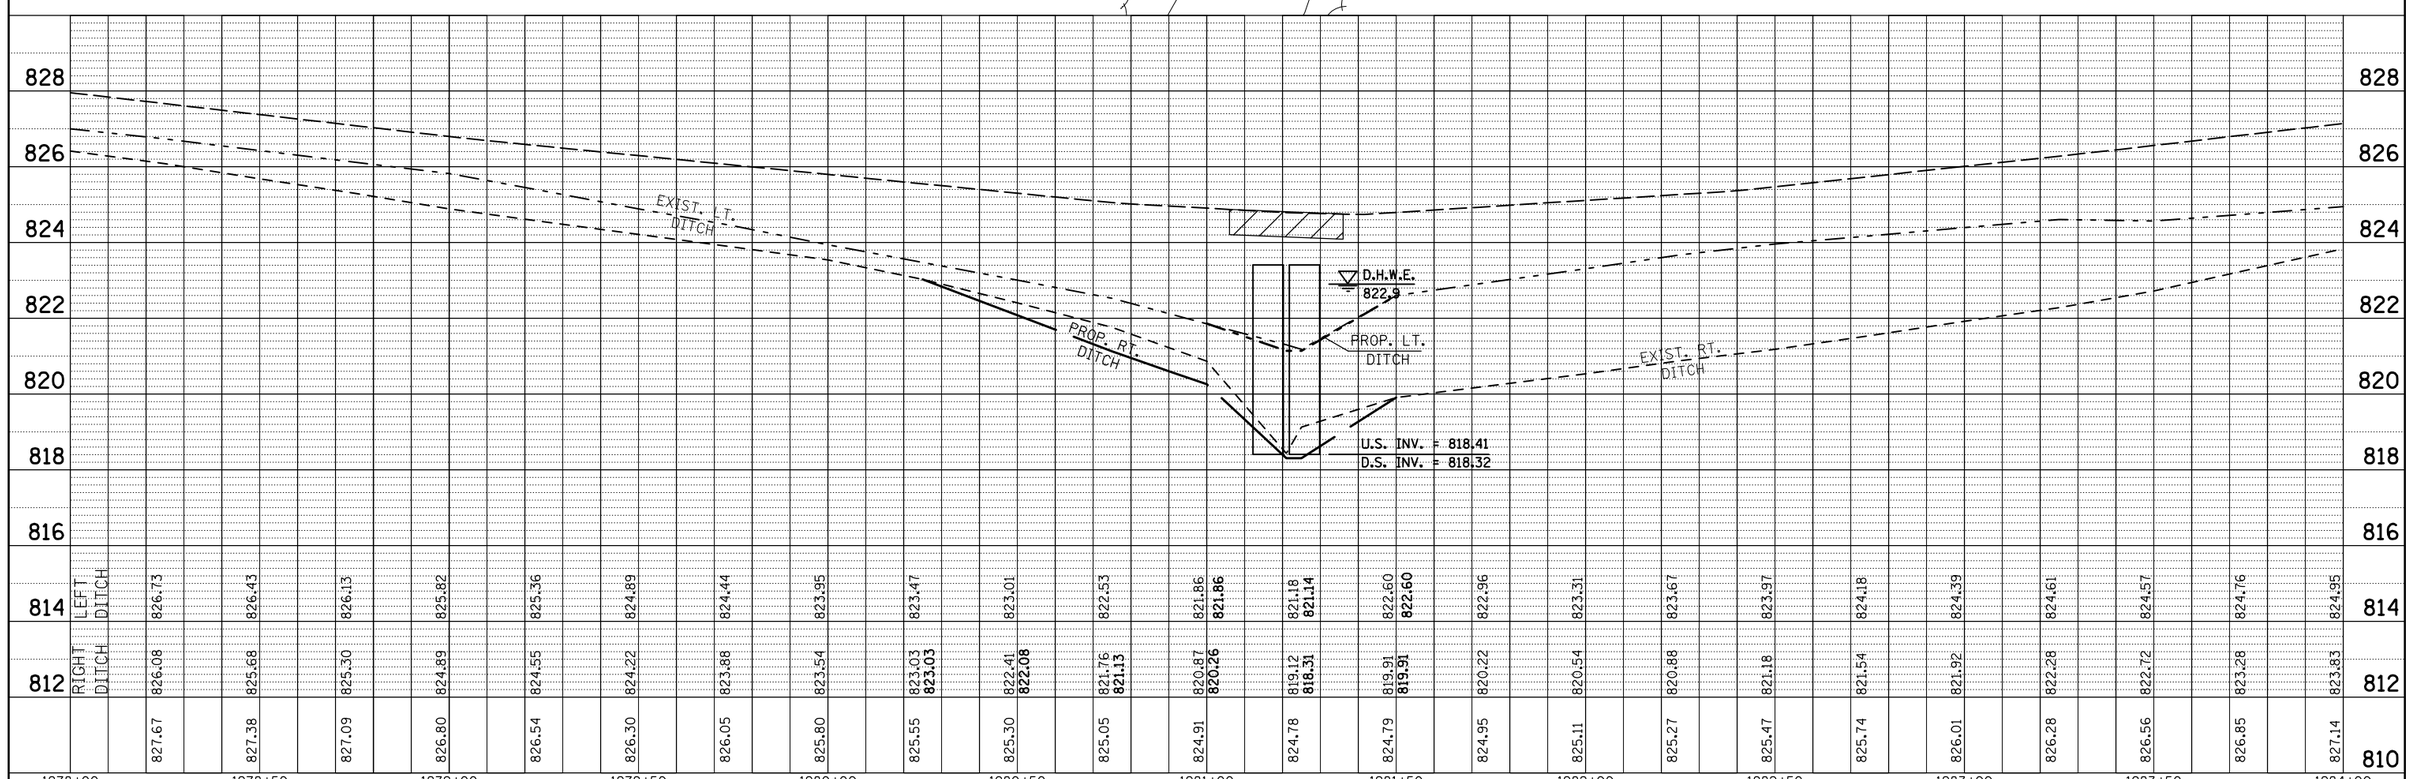

PLAN — SURVEYED / PLOTTED / ALIGNMENT CHECKED / RT. OF WAY CHECKED / CADD FILE NAME — NOTE BOOK NO. ____ — BY — DATE

PROFILE — SURVEYED / PLOTTED / GRADES CHECKED / B.M. NOTED / STRUCTURE NOTAT'NS CHK'D — NOTE BOOK NO. ____ — BY — DATE

FILE NAME = c:\pw_work\PWIDOT\CARROLLRT\d0104712\70509Plan&Profile.dgn	USER NAME = carrollrt	DESIGNED -	REVISED -
		DRAWN -	REVISED -
	PLOT SCALE = 40.0000 ' / IN.	CHECKED -	REVISED -
	PLOT DATE = 4/3/2009	DATE -	REVISED -

STATE OF ILLINOIS
DEPARTMENT OF TRANSPORTATION

GENERAL PLAN AND PROFILE
PROPOSED S.N. 057-8212

SCALE: SHEET NO. OF SHEETS STA. TO STA.

F.A.P. RTE.	SECTION	COUNTY	TOTAL SHEETS	SHEET NO.
693	(21,22)R,RS-1	MCLEAN	105	21
		CONTRACT NO. 70509		

FED. ROAD DIST. NO. | ILLINOIS | FED. AID PROJECT