FINAL SURVEY	NO.	NOTE BOOK	SURVEYED	PLOTTED	TEMPLATE	AREAS	AREAS CHECKED

BY	DATE

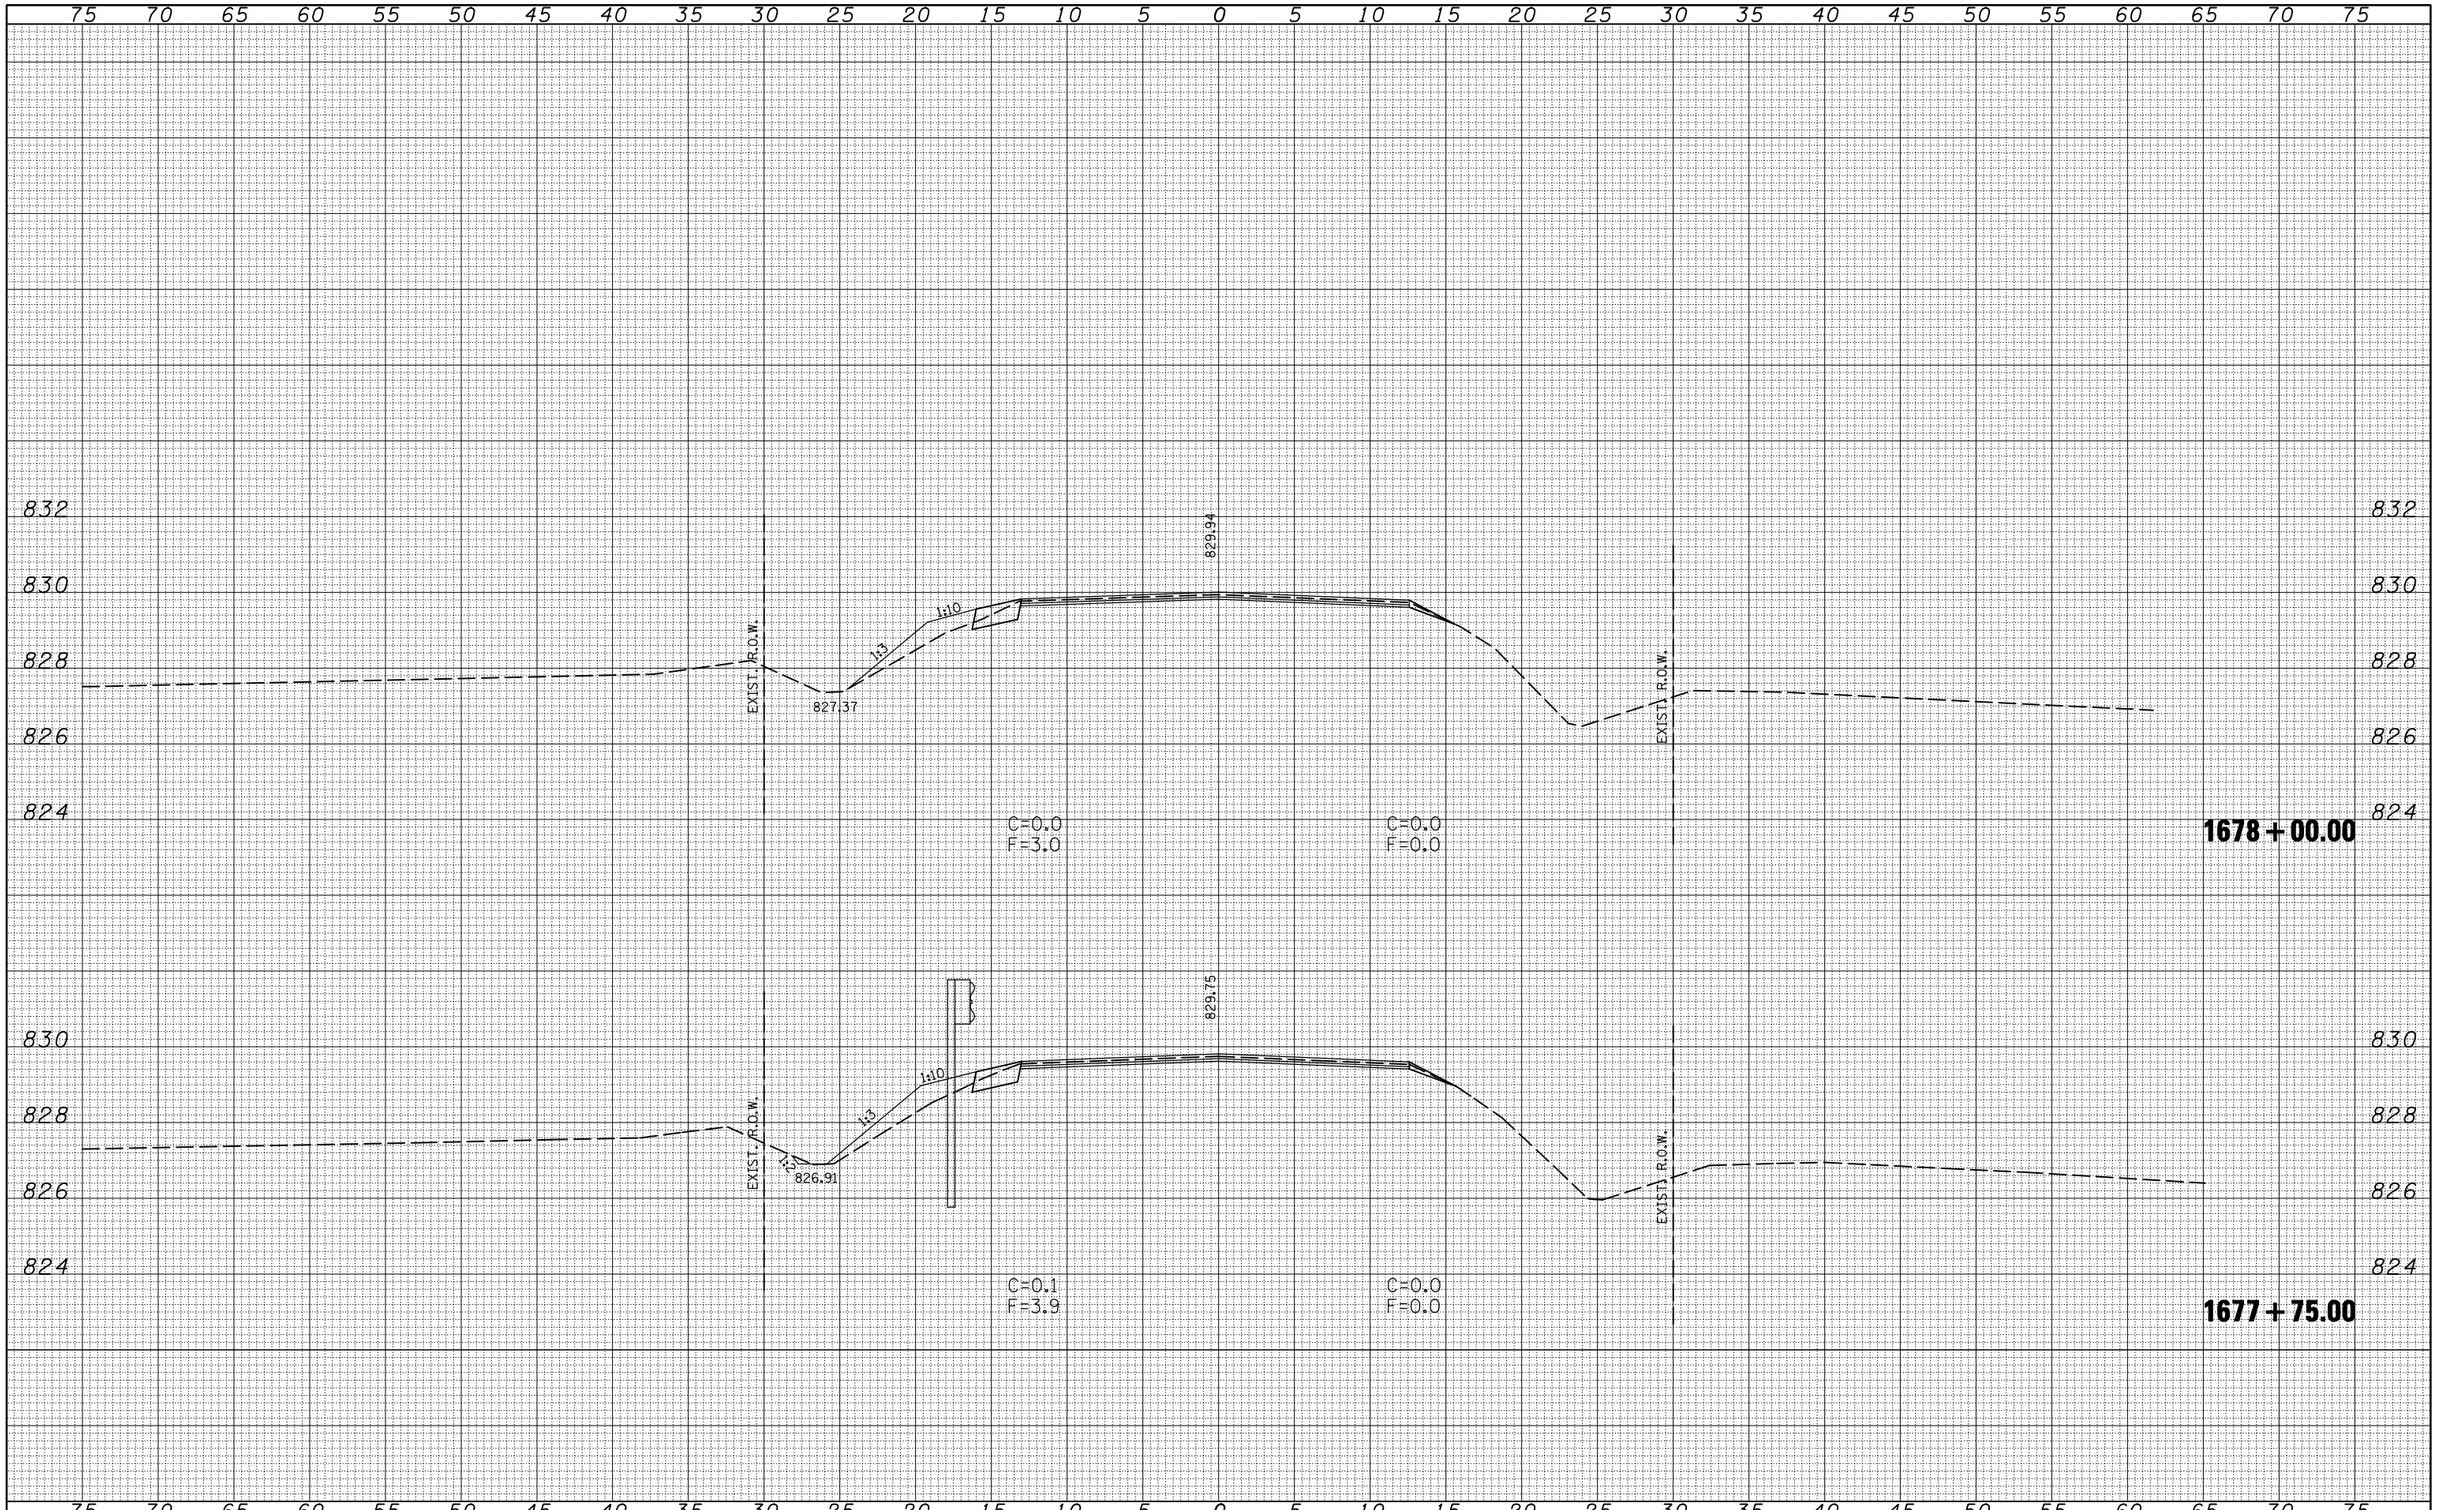

ORIGINAL SURVEY	NO.	NOTE BOOK	SURVEYED	PLOTTED	TEMPLATE	AREAS	AREAS CHECKED

BY	DATE

FILE NAME = c:\pw_work\PWIDOT\CARROLLRT\d0104712\70509XSSheets-sht.dgn	USER NAME = carrollrt	DESIGNED -	REVISED -
		DRAWN -	REVISED -
	PLOT SCALE = 10.0000 ' / IN.	CHECKED -	REVISED -
	PLOT DATE = 4/1/2009	DATE -	REVISED -

STATE OF ILLINOIS
DEPARTMENT OF TRANSPORTATION

CROSS SECTIONS

SCALE: | SHEET NO. OF SHEETS | STA. 1677+75.00 TO STA. 1678+00.00

F.A.P RTE.	SECTION	COUNTY	TOTAL SHEETS	SHEET NO.
693	(21,22)R,RS-1	MCLEAN	105	56
		CONTRACT NO. 70509		
		ILLINOIS FED. AID PROJECT		