| FINAL SURVEY | NOTE BOOK | SURVEYED | PLOTTED | TEMPLATE | AREAS | AREAS CHECKED |
|---|---|---|---|---|---|---|
| NO. | BY | | | | | |
| | DATE | | | | | |

| ORIGINAL SURVEY | NOTE BOOK | SURVEYED | PLOTTED | TEMPLATE | AREAS | AREAS CHECKED |
|---|---|---|---|---|---|---|
| NO. | BY | | | | | |
| | DATE | | | | | |

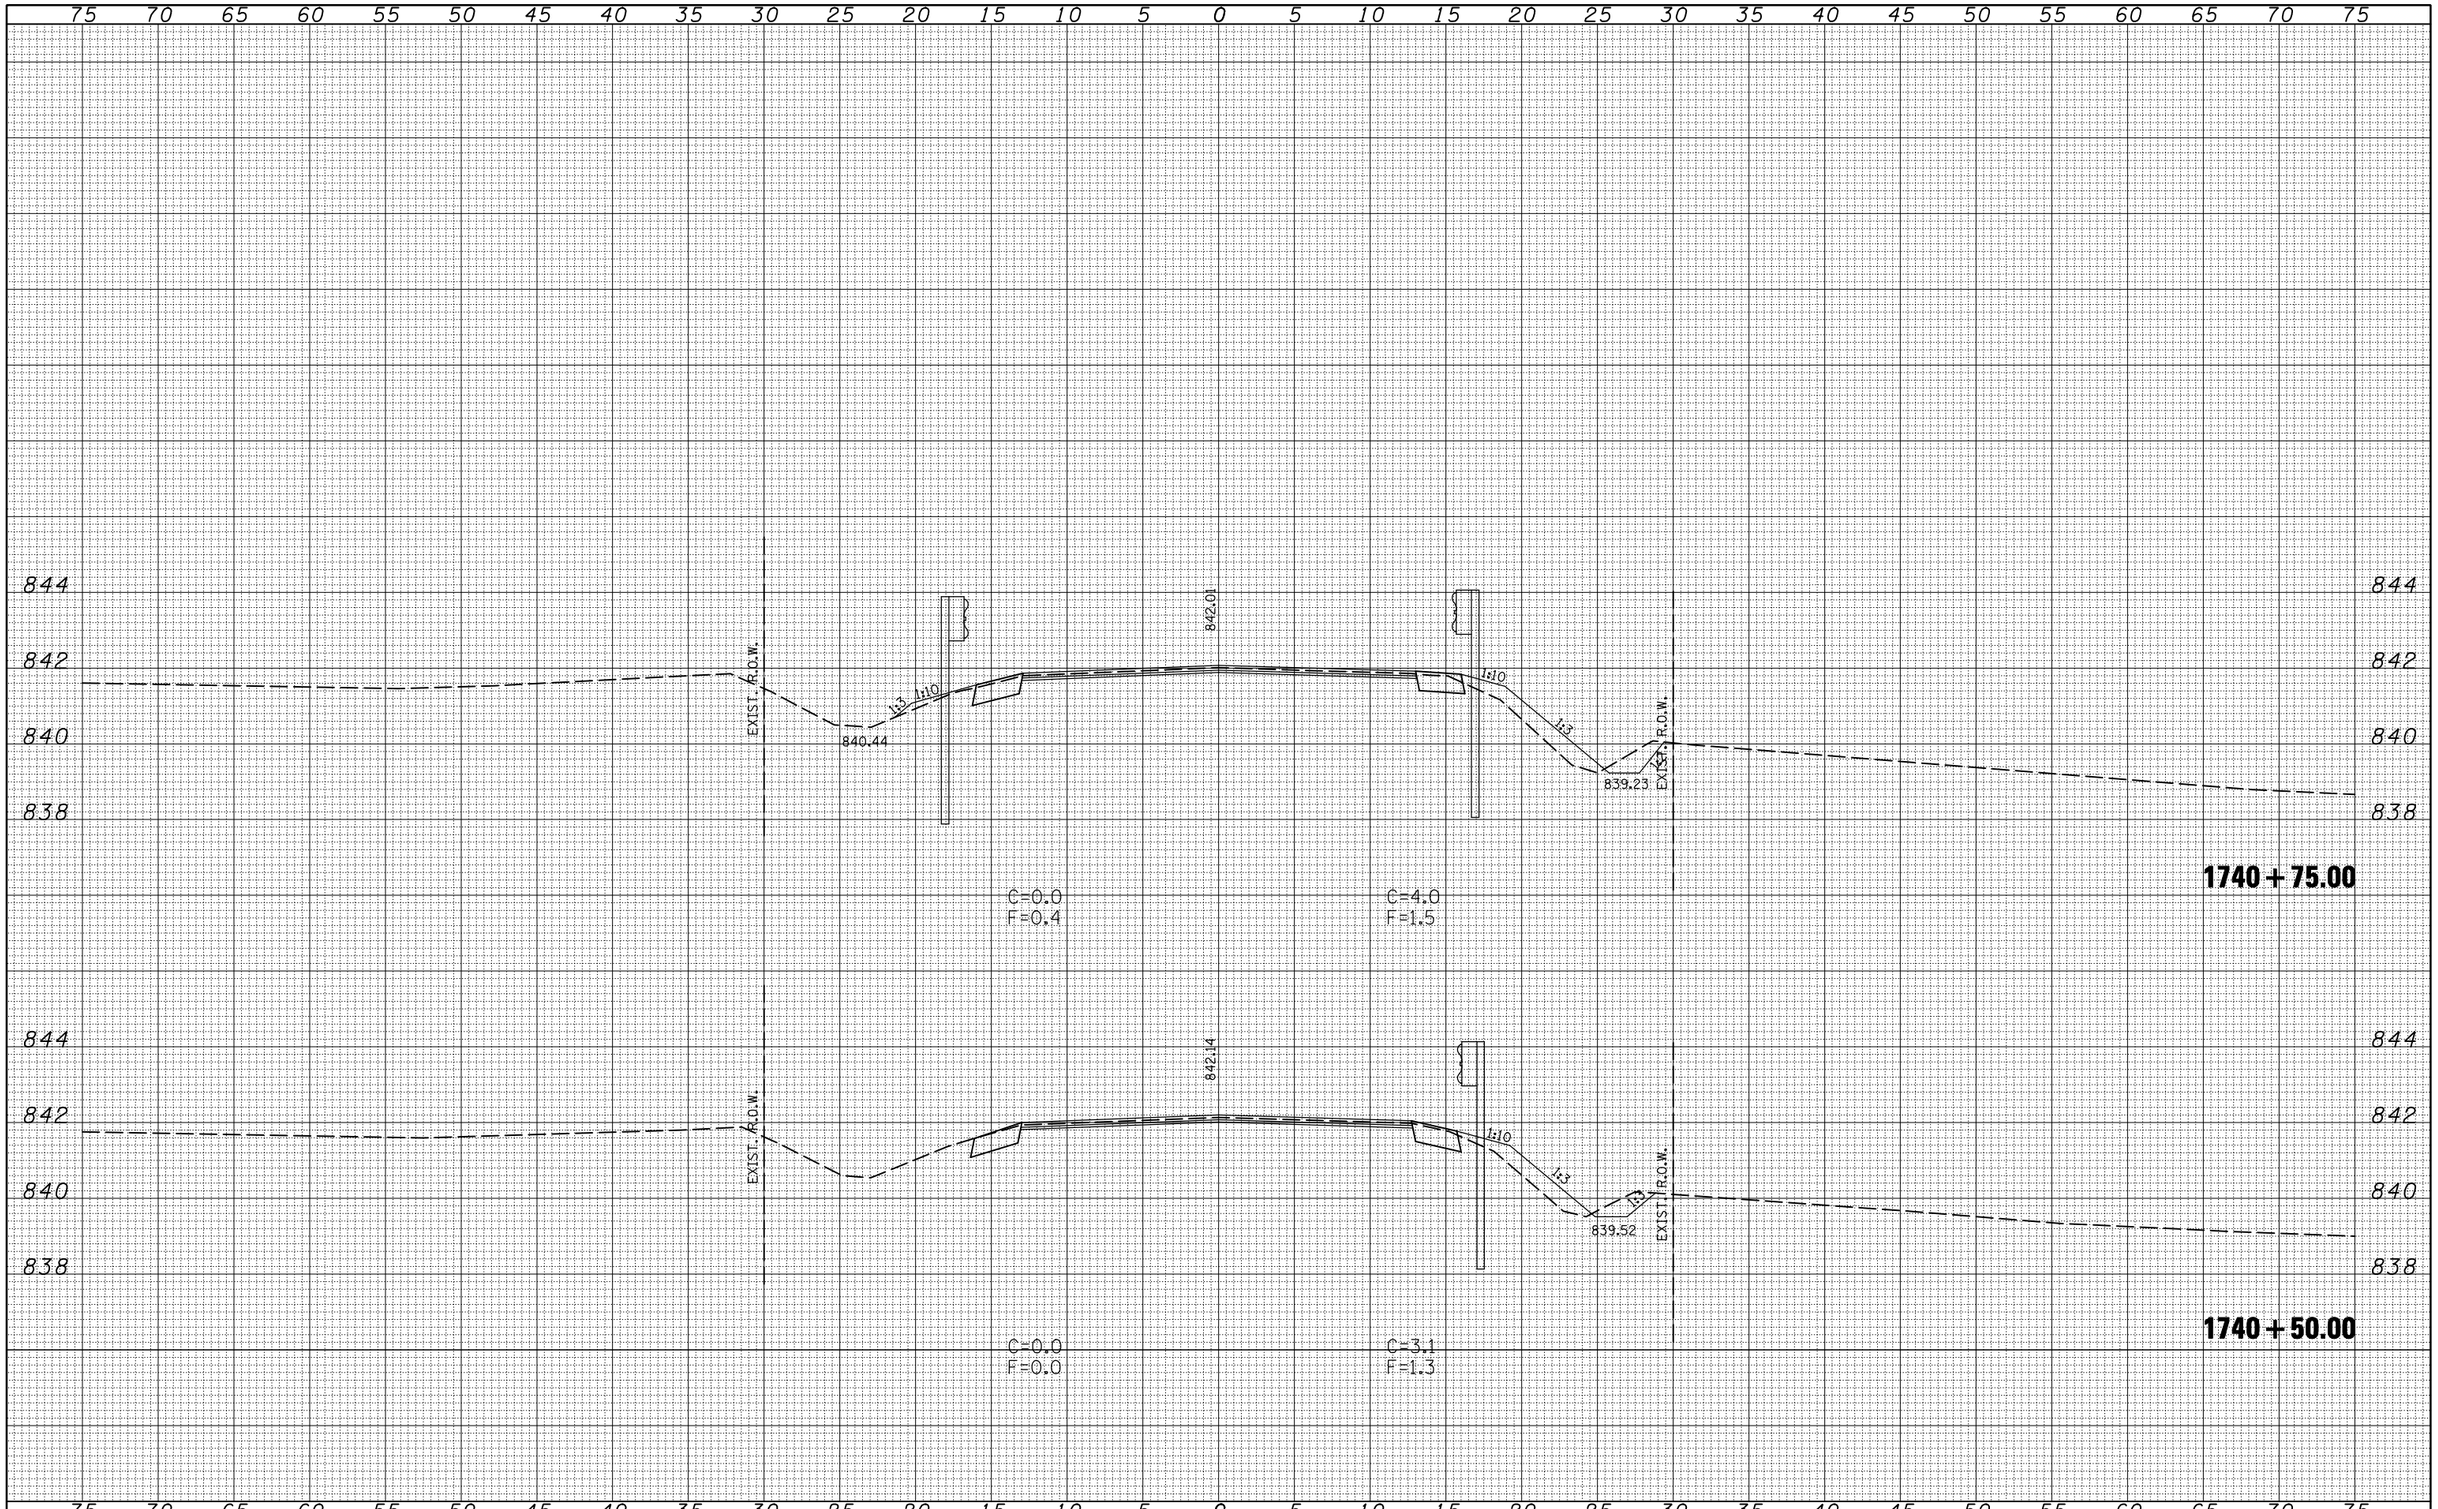


| FILE NAME = | USER NAME = carrollrt | DESIGNED - | REVISED - |
|---|---|---|---|
| c:\pw_work\PWIDOT\CARROLLRT\d0104712\70509XSSheets-sht.dgn | | DRAWN - | REVISED - |
| | PLOT SCALE = 10.0000 ' / IN. | CHECKED - | REVISED - |
| | PLOT DATE = 4/1/2009 | DATE - | REVISED - |

**STATE OF ILLINOIS**
**DEPARTMENT OF TRANSPORTATION**

**CROSS SECTIONS**

SCALE: | SHEET NO. OF SHEETS | STA. 1740+50.00 TO STA. 1740+75.00

| F.A.P RTE. | SECTION | COUNTY | TOTAL SHEETS | SHEET NO. |
|---|---|---|---|---|
| 693 | (21,22)R,RS-1 | MCLEAN | 105 | 67 |
| | | CONTRACT NO. 70509 | | |
| | ILLINOIS | FED. AID PROJECT | | |