APR 27, 2007 8:00 AM BAK
L:\AIRPORTS\CARMI\801-07TXY\AIRPORT\SHEETS\R-310XS.DWG - STA. 23+50 TO STA. 24+00

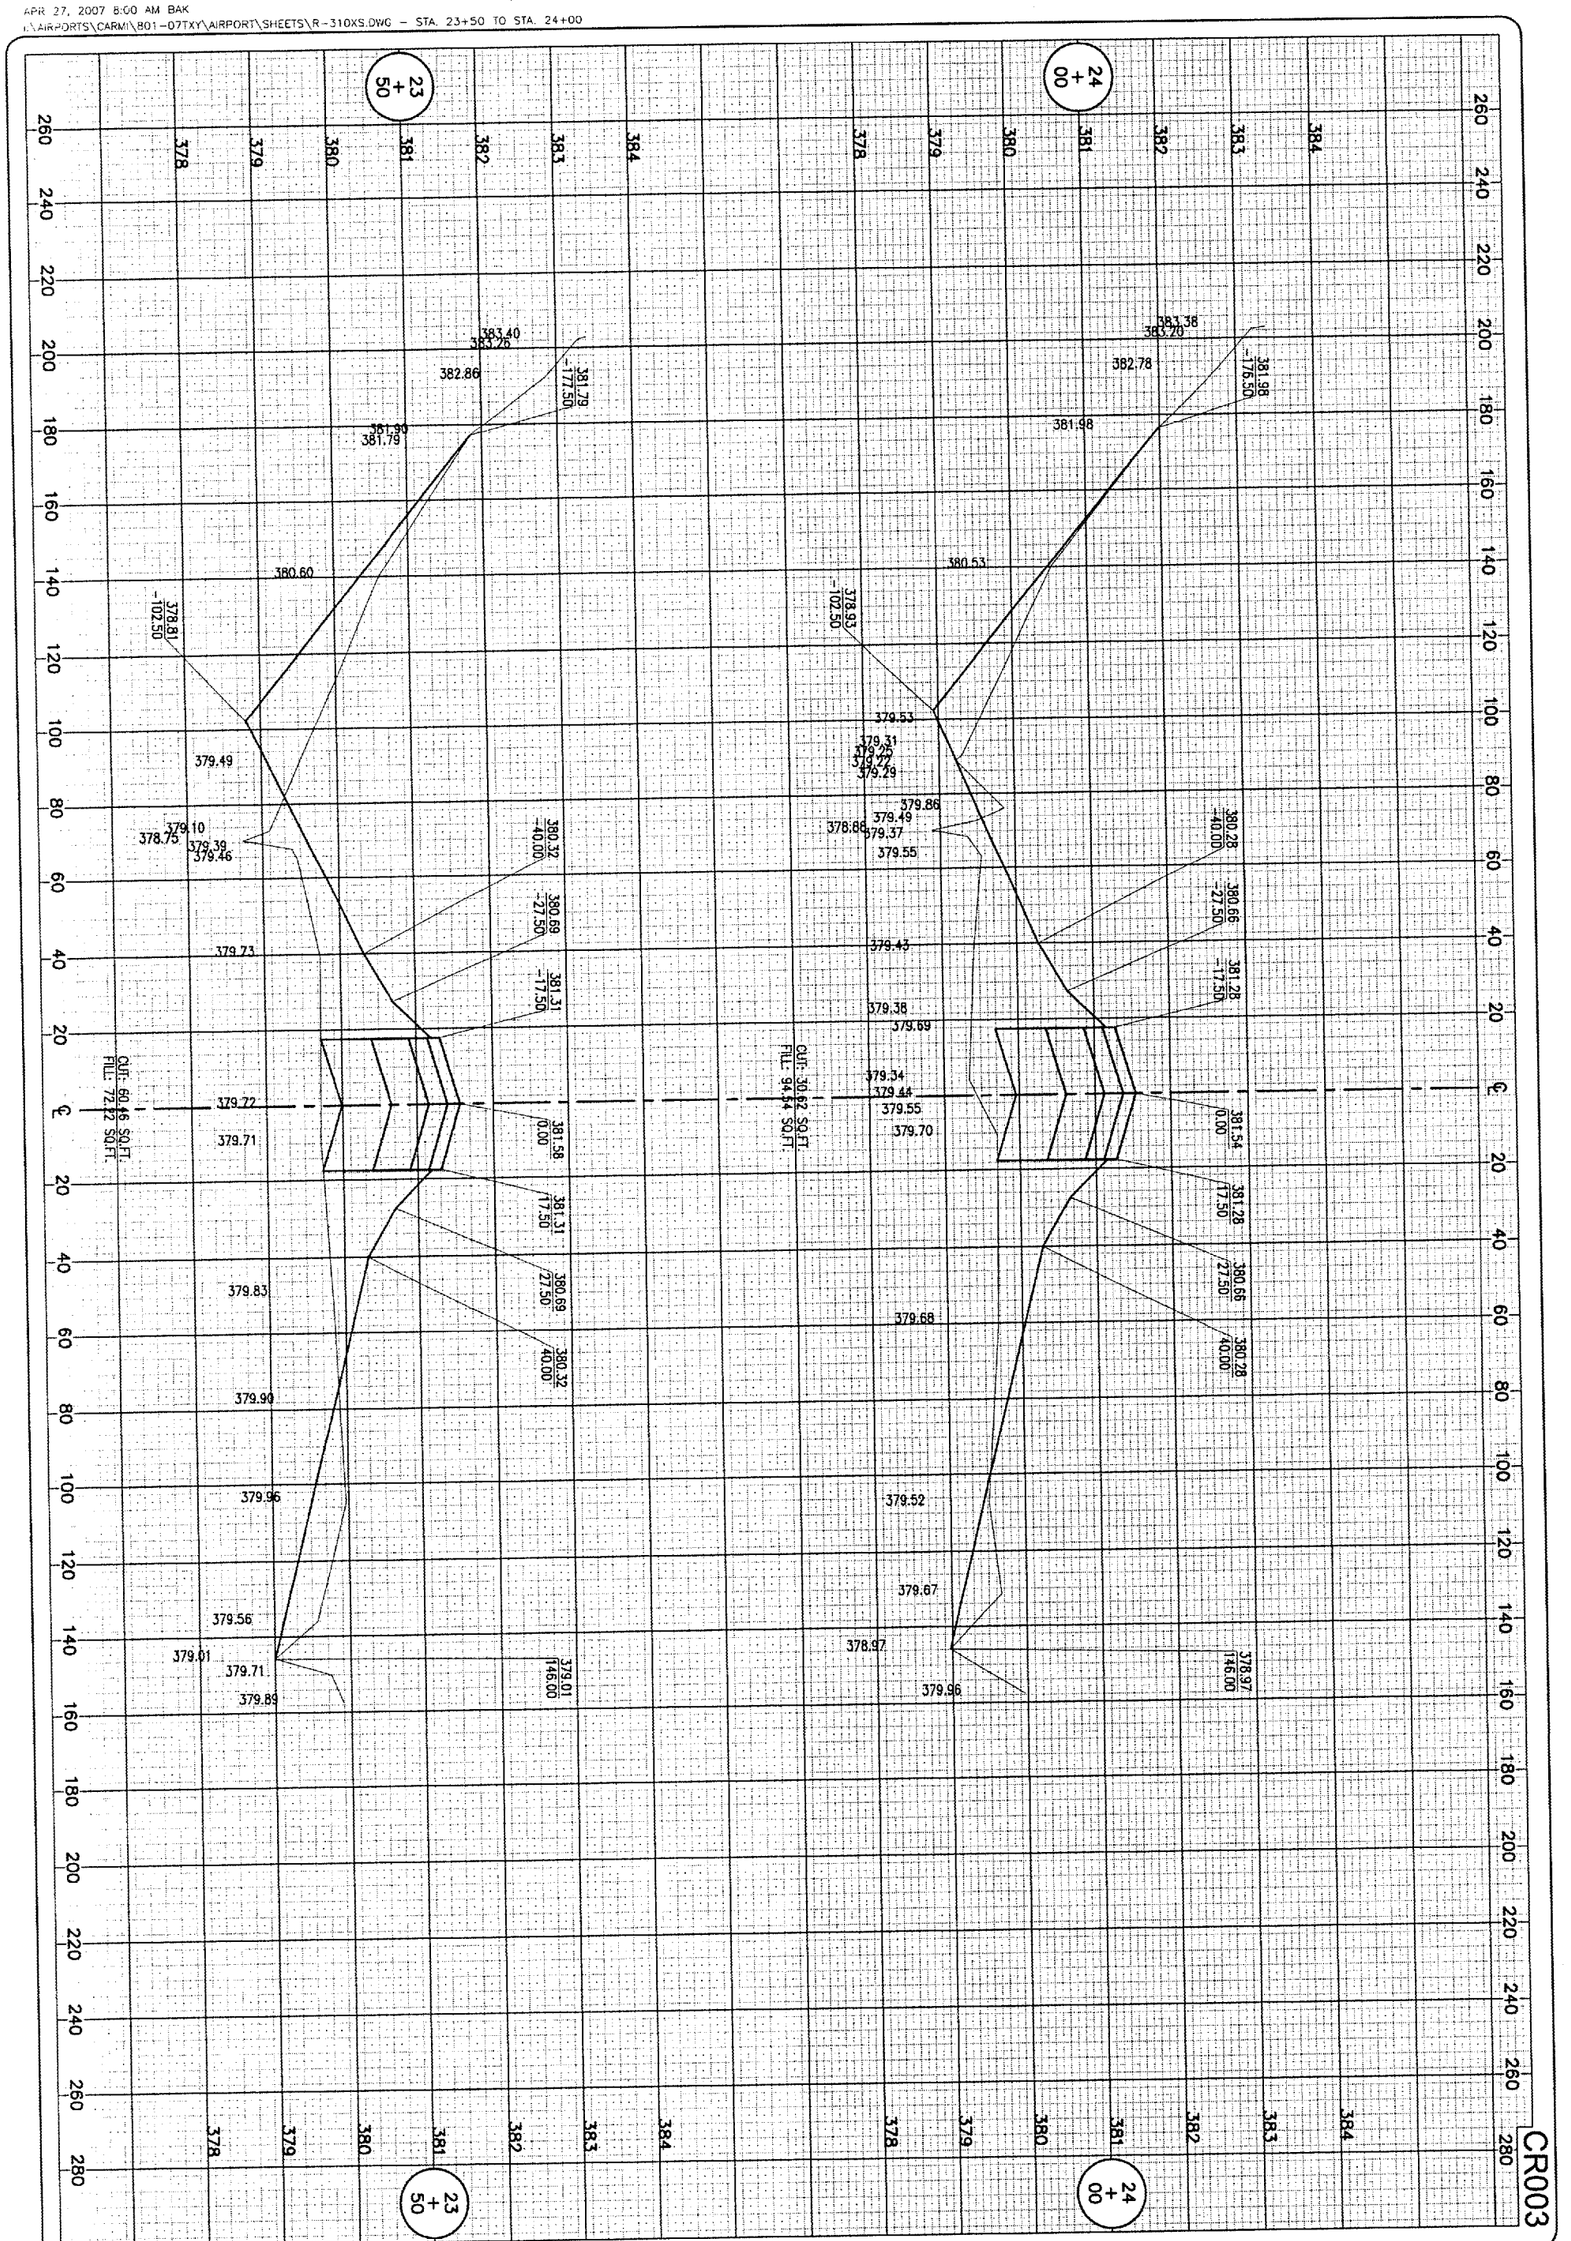

CR003

EXTEND PARTIAL PARALLEL TAXIWAY

PROPOSED TAXIWAY "A" CROSS-SECTIONS STA. 23+50 TO STA. 24+00

43

43 of 55 Sheet(s)

HANSON

Hanson Professional Services Inc.
1525 South Sixth Street
Springfield, Illinois 62703-2886
Offices Nationwide

HEI Project No. 801-07TXYD 0800
Filename R-310XS.DWG
Scale 1"=20'Horiz. 1"=1'Vert.
Date 03/09/07

LAYOUT	SEP	03/09/07
DRAWN	CCC/ZSH	03/09/07
REVIEWED	CAH	03/27/07

CARMI MUNICIPAL AIRPORT
CARMI, ILLINOIS

IL. PROJ.: CUL-3683 A.I.P. PROJ.: 3-17-0109-B7

DATE	REVISION	BY