CR003

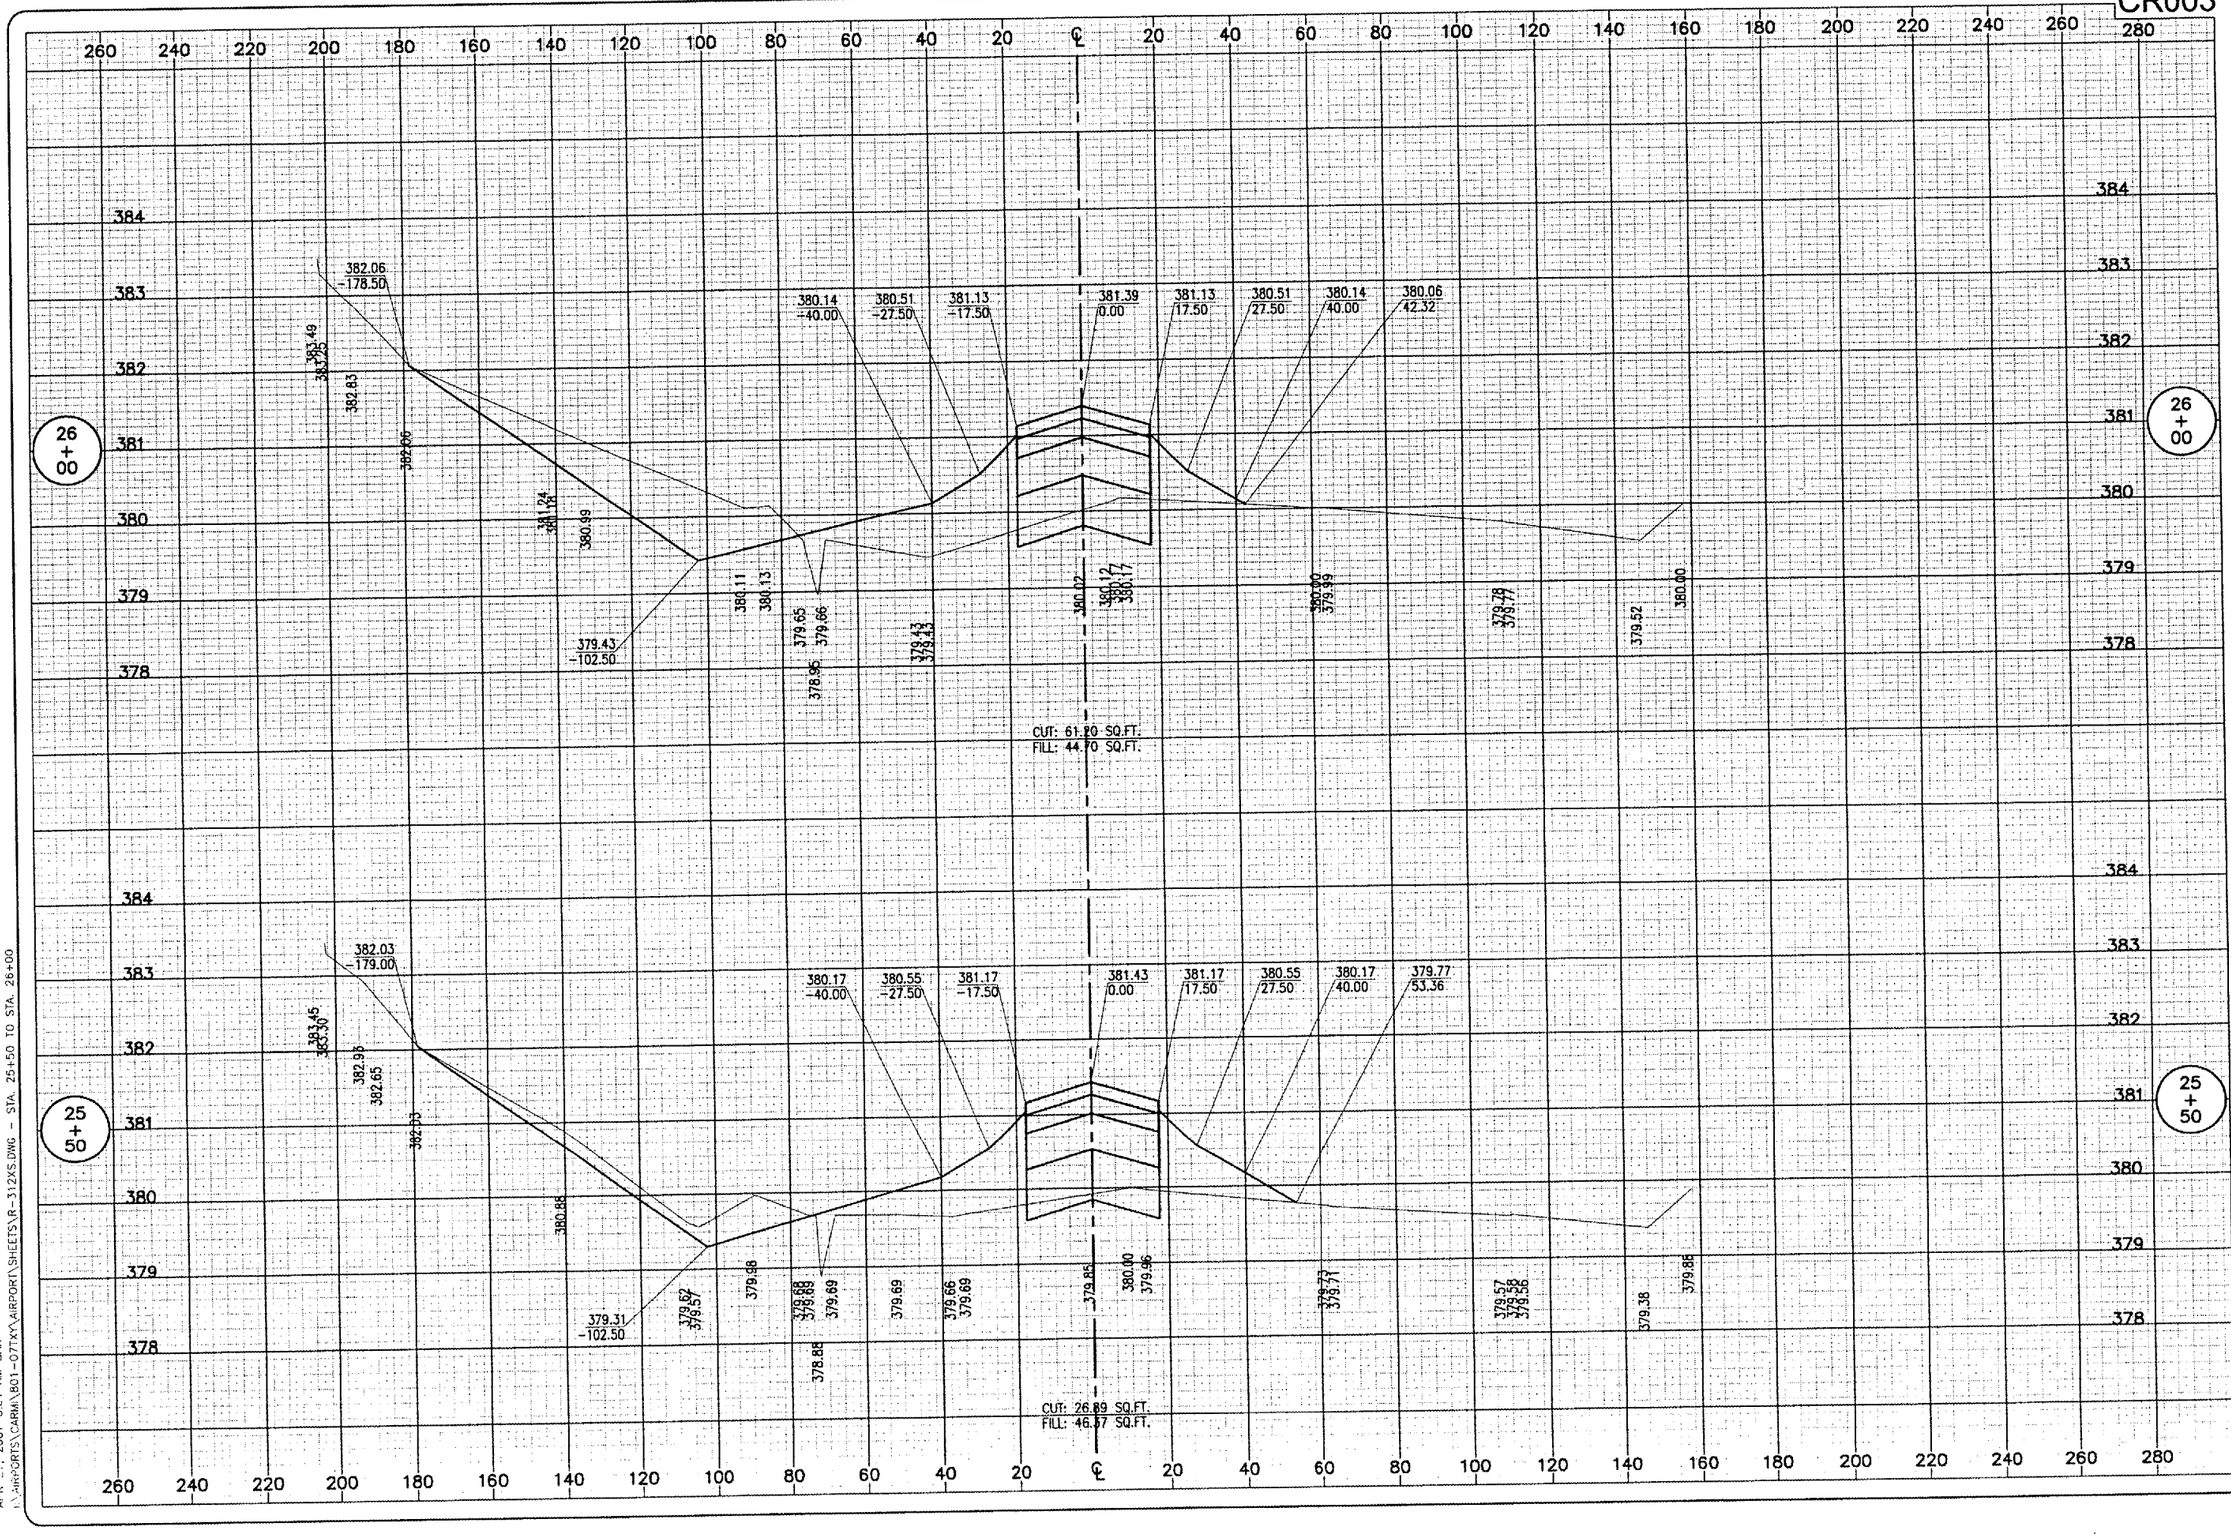

DATE	REVISION	BY

CARMI MUNICIPAL AIRPORT
CARMI, ILLINOIS

A.I.P. PROJ.: 3-17-0109-B7

IL. PROJ.: CUL-3683

MFI Project No. 801-07TXYD 0800
Filename R-312XS.DWG
Scale 1"=20'Horiz. 1"=1'Vert.
Date 03/09/07

LAYOUT	SEP	03/09/07
DRAWN	CCC/ZSH	03/09/07
REVIEWED	CAH	03/27/07

HANSON
Hanson Professional Services Inc.
3325 S. Dirksen Parkway
Springfield, Illinois 62703-2886
Offices Nationwide

EXTEND PARTIAL PARALLEL TAXIWAY

PROPOSED TAXIWAY "A"
CROSS-SECTIONS
STA. 25+50 TO STA. 26+00

45

APR 27, 2007 8:01 AM BAK
I:\AIRPORTS\CARMI\801-07TXY\AIRPORT\SHEETS\R-312XS.DWG - STA. 25+50 TO STA. 26+00