APR 09, 2008 6:46 PM HAGL000382
I:\AIRPORTS\EFFINGHAM\07A0143\CAD\SHEETS\R-30.3XS.DWG - Model

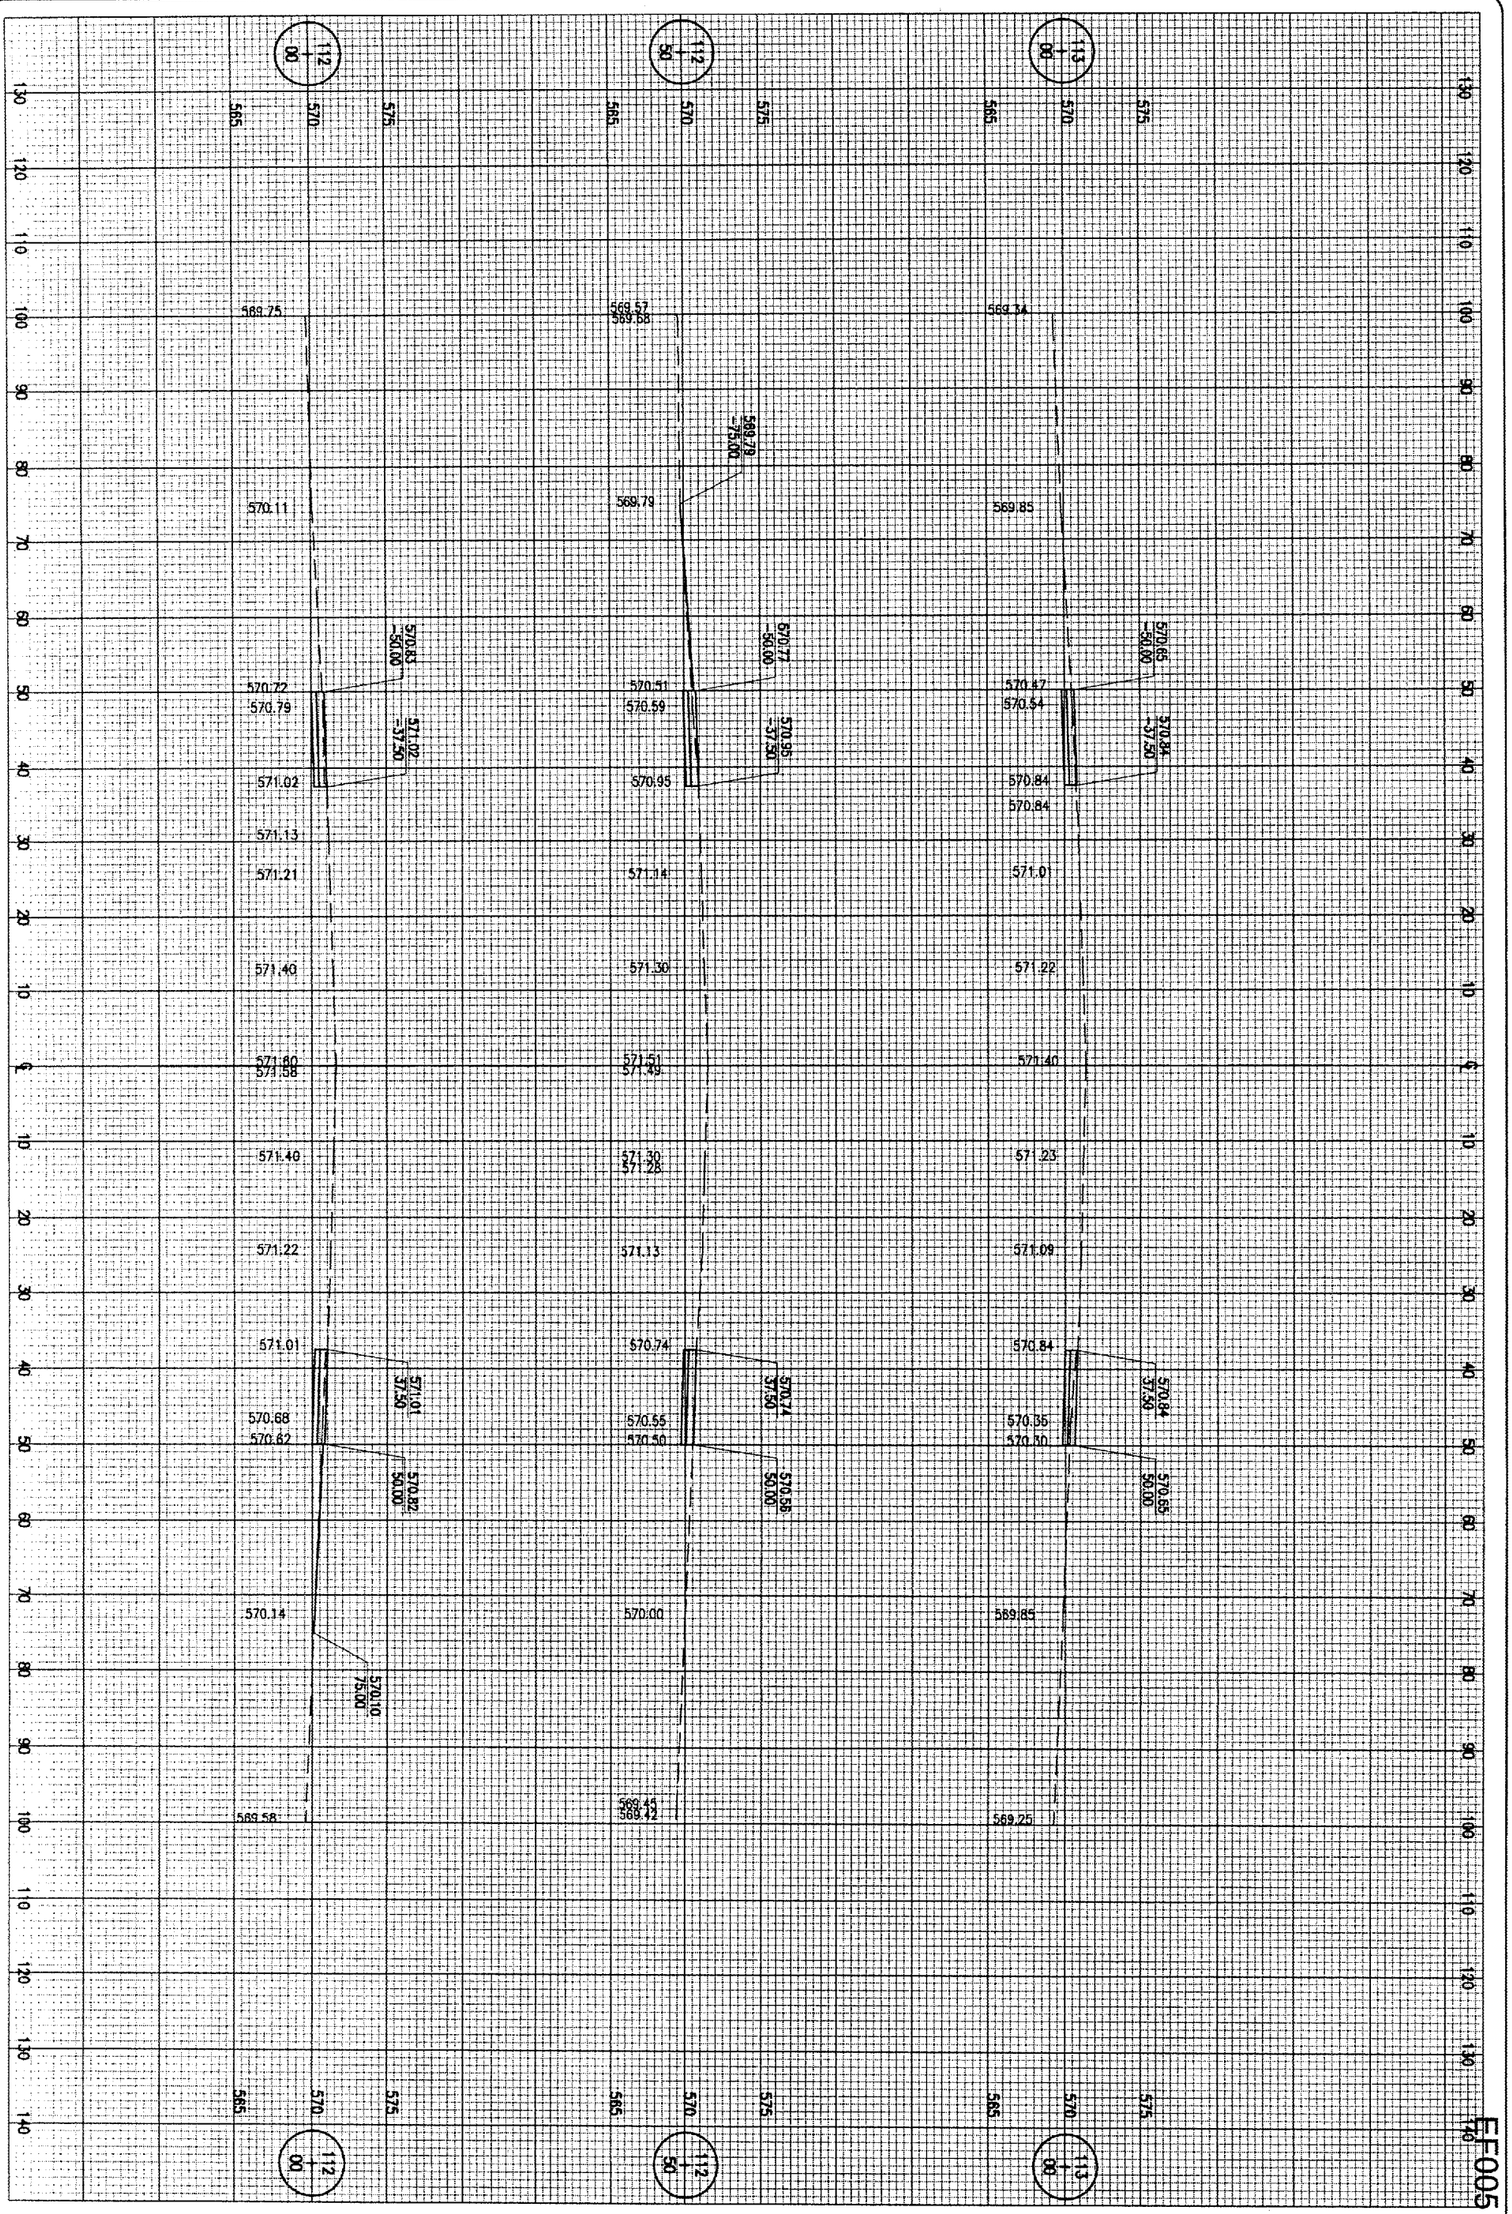

EF005

45 of 78 sheets

45

WIDEN RUNWAY 11/29 AND REPLACE MIRL'S

PROPOSED CROSS-SECTIONS FOR RUNWAY 11/29 WIDENING STA. 112+00 TO STA 113+00

HANSON

Hanson Professional Services Inc.
1525 South Sixth Street
Springfield, Illinois 62703-2886
Offices Nationwide

HPS Project No.	07A0143D 0800
Filename	R-30.3XS.DWG
Scale	H. 1"= 10 V. 1"=5'
Date	02/12/08

LAYOUT	KDM	02/18/08
DRAWN	BAK	02/18/08
REVIEWED	CAH	02/12/08

EFFINGHAM COUNTY MEMORIAL AIRPORT EFFINGHAM, ILLINOIS

IL. PROJ.: 1H2-3761 A.I.P. PROJ.: 3-17-0040-B11

DATE	REVISION	BY