WA059

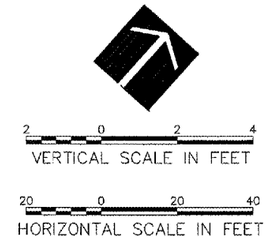

NOTES:

1. FOR ALIGNMENT DATA, SEE ALIGNMENT DATA TABLE, SHEET 24.
2. PAVEMENT EDGES ARE TO MATCH EXISTING LOCATIONS.
3. EXISTING ELECTRICAL HAS BEEN OMITTED FOR CLARITY. CONTRACTOR MUST FIELD VERIFY LOCATIONS.
4. UTILITIES NOT SHOWN IN PROFILE.
5. **FOR ADDITIONAL SAW AND SEAL INFORMATION, SEE STAGING PLAN AND TYPICAL SECTIONS.**

LEGEND:

- PROPOSED GRADING LIMITS
- PROPOSED SAW & SEAL BITUMINOUS JOINT
- PROPOSED BITUMINOUS TAPER
- EXISTING STORM SEWER
- EXISTING ELECTRICAL
- EXISTING UNDERDRAIN
- EXISTING STORM SEWER MANHOLE
- EXISTING STORM INLET
- EXISTING TAXIWAY LIGHT

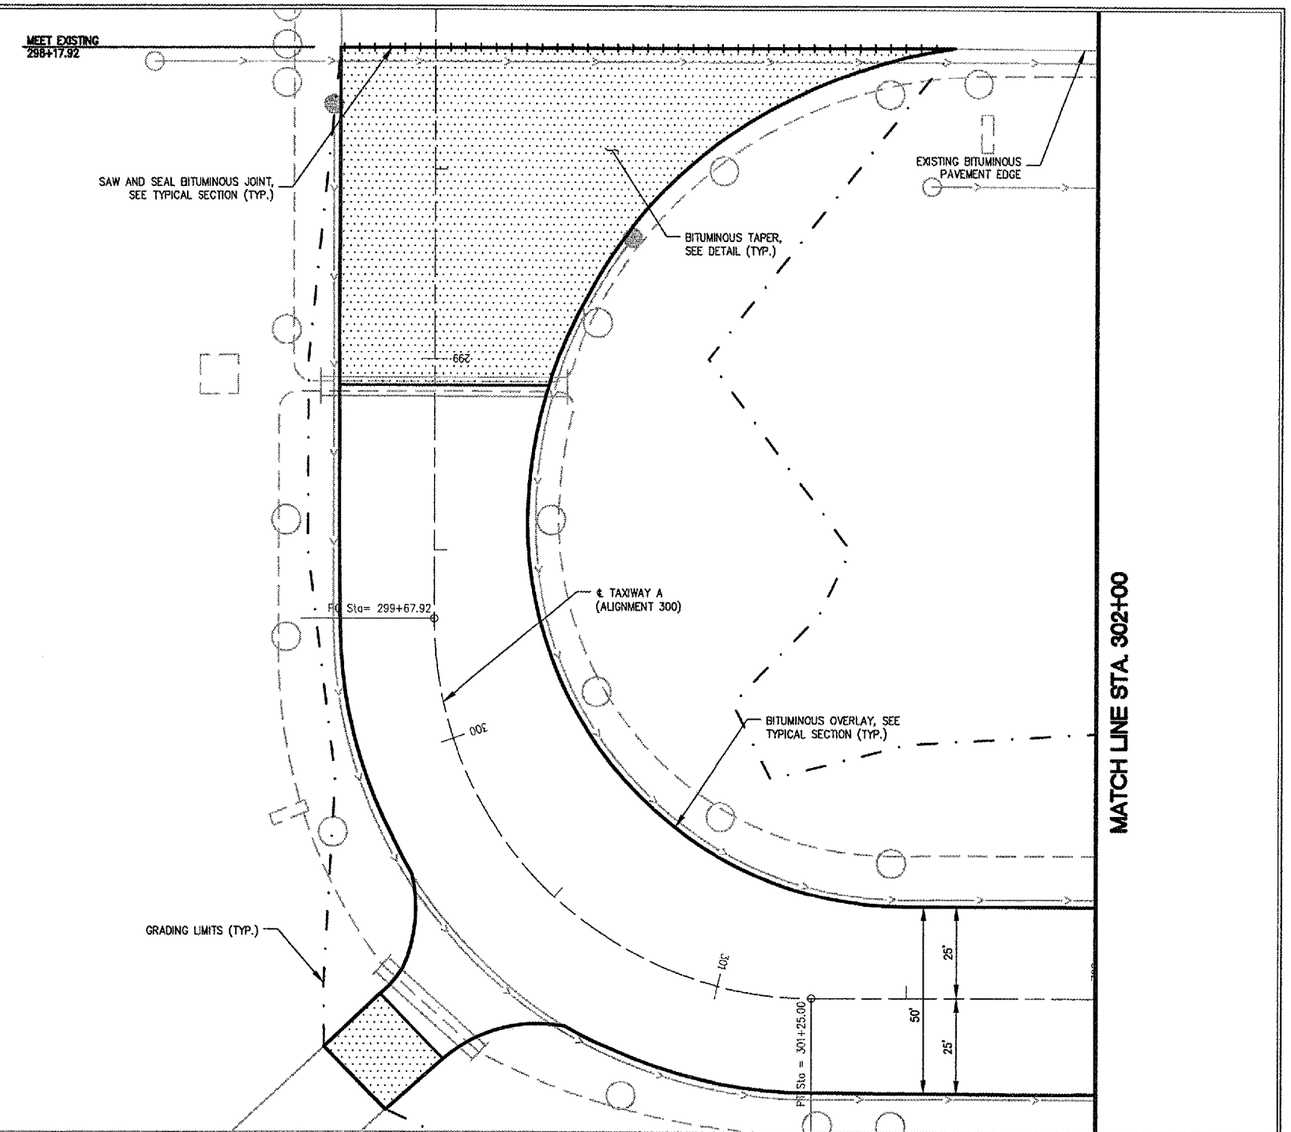

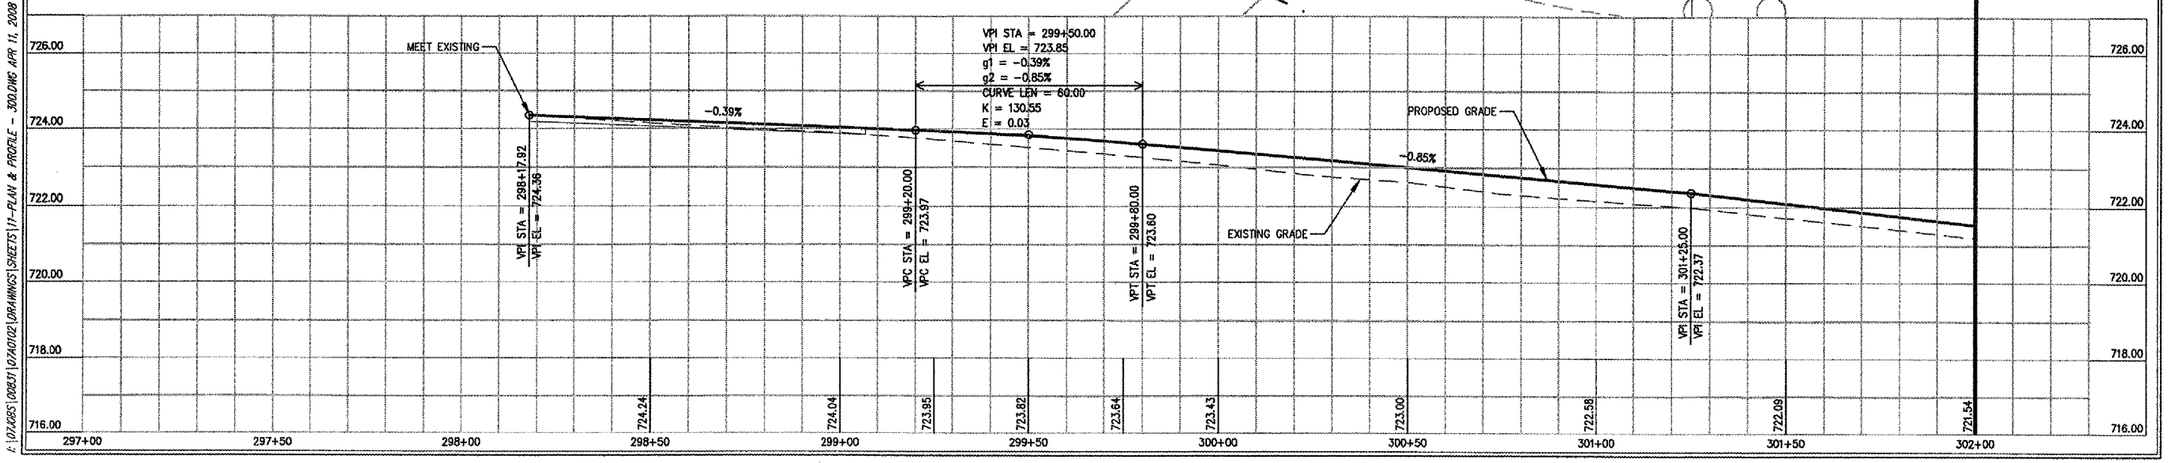

I:\07JOBS\00831\07A0102\DRAWINGS\SHEETS\11-PLAN & PROFILE - 300.DWG APR 11, 2008 8:11AM HAUSMOOGB2

HANSON

HANSON PROFESSIONAL SERVICES INC.

815 Commerce Drive, Suite 200
Oak Brook, Illinois 60523
Telephone: 630.990.3800
Fax: 630.990.3801

Illinois Professional Design Firm
Registration No. 184-001084

© Copyright Hanson Professional Service Inc. 2007

WAUKEGAN REGIONAL AIRPORT
WAUKEGAN PORT DISTRICT

3580 North McAree Road
Waukegan, Illinois 60087
Telephone: 847.244.0066
Fax: 847.244.3813

WAUKEGAN REGIONAL AIRPORT
WAUKEGAN, ILLINOIS

REPAIR AND OVERLAY WEST PORTION OF TAXIWAY A

AIP PROJECT NO. 3-17-0105-B39
IDA PROJECT NO. UGN-3751

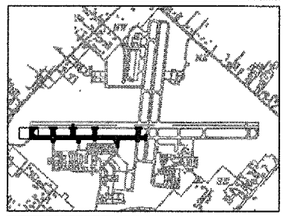

No.	Drawing Issue Description	Date	By

Date

JANUARY 11, 2008

Sheet Title

PLAN AND PROFILE TAXIWAY A STA. 298+17.92 THRU STA. 302+00

07A0102	
Project Number	
LDH	10/24/07
Layout By	Date
LDH	10/24/07
Designed By	Date
RMH	01/08/08
Reviewed By	Date
LDH	---
Drawn By	

Sheet No. 11