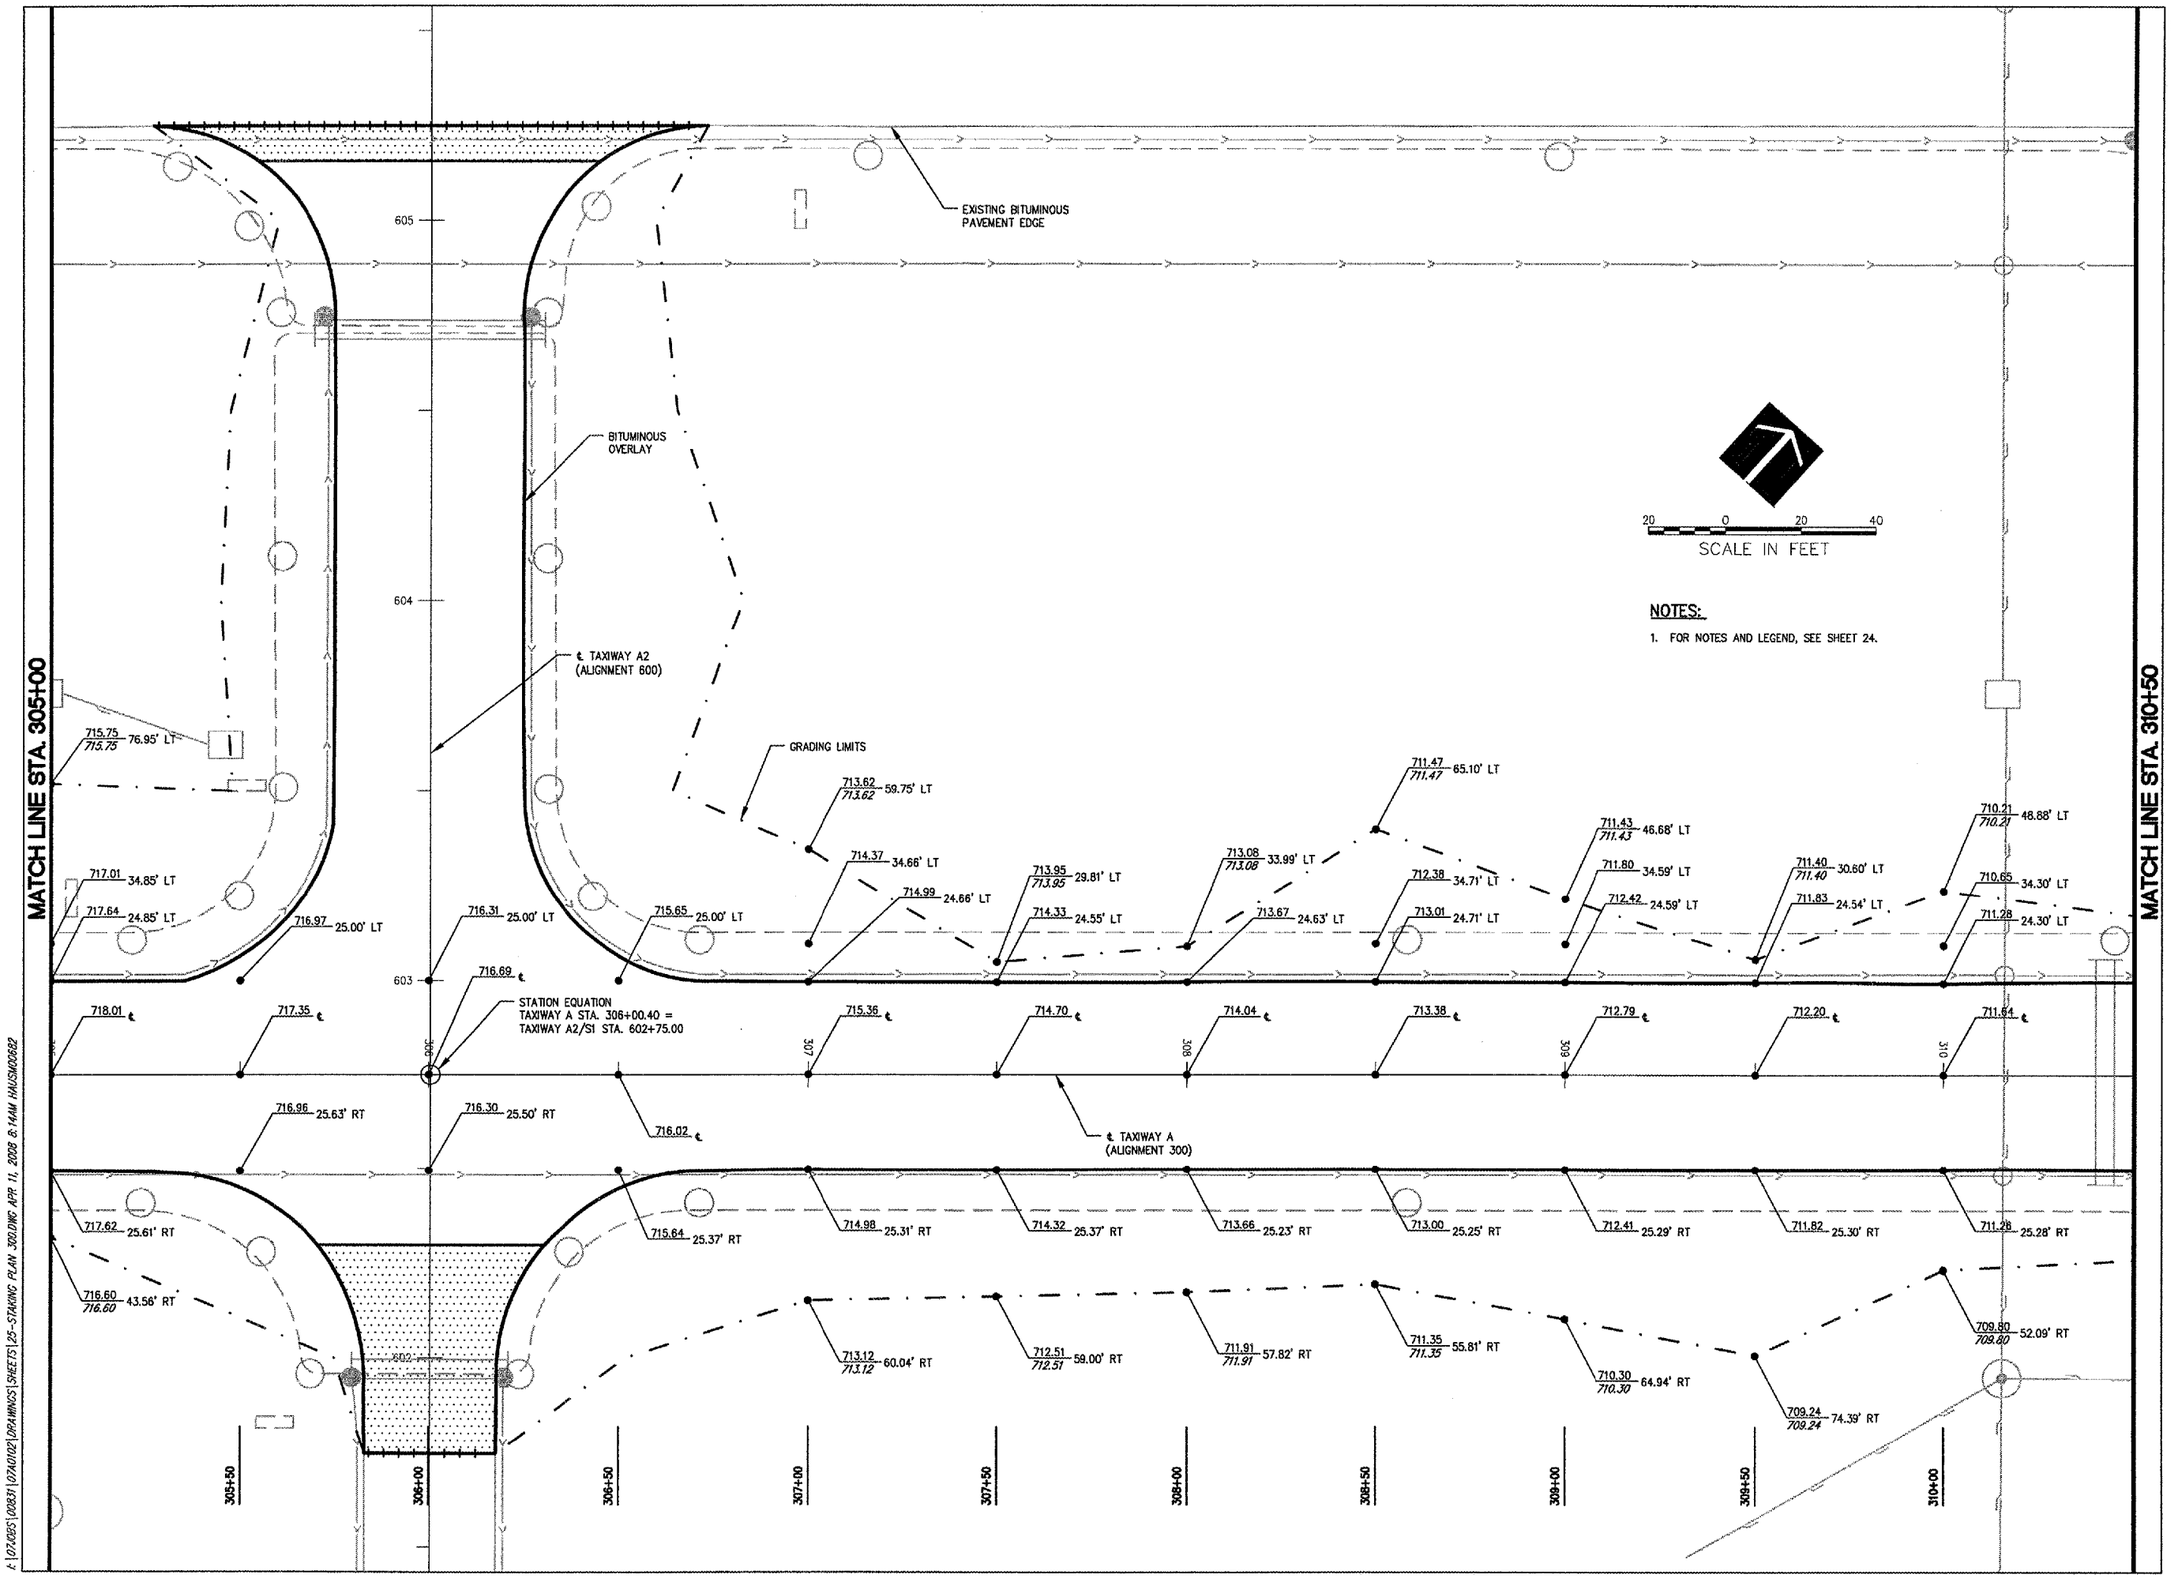

NOTES:

1. FOR NOTES AND LEGEND, SEE SHEET 24.

WA059

HANSON

HANSON PROFESSIONAL SERVICES INC.

815 Commerce Drive, Suite 200
Oak Brook, Illinois 60523
Telephone: 630.990.3800
Fax: 630.990.3801

Illinois Professional Design Firm
Registration No. 184-001084

© Copyright Hanson Professional Service Inc. 2007

WAUKEGAN REGIONAL AIRPORT
WAUKEGAN PORT DISTRICT

3580 North McAree Road
Waukegan, Illinois 60087
Telephone: 847.244.0066
Fax: 847.244.3813

WAUKEGAN REGIONAL AIRPORT
WAUKEGAN, ILLINOIS

REPAIR AND OVERLAY WEST PORTION OF TAXIWAY A

AIP PROJECT NO. 3-17-0105-B39
IDA PROJECT NO. UGN-3751

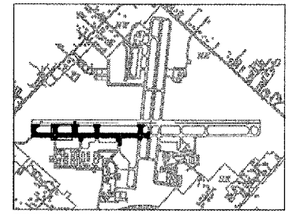

No.	Drawing Issue Description	Date	By

Date

JANUARY 11, 2008

Sheet Title

STAKING PLAN
TAXIWAY A
STA. 305+00
THRU STA. 310+50

07A0102	Project Number
LDH	10/31/07 Layout By / Date
LDH	10/31/07 Designed By / Date
RMH	01/08/08 Reviewed By / Date
LDH	Drawn By

25 Sheet No.

J:\07JOBS\02831\07A0102\DRAWINGS\SHEETS\25-STAKING PLAN 300.DWG APR 11, 2008 8:14AM HAUSMOBBE