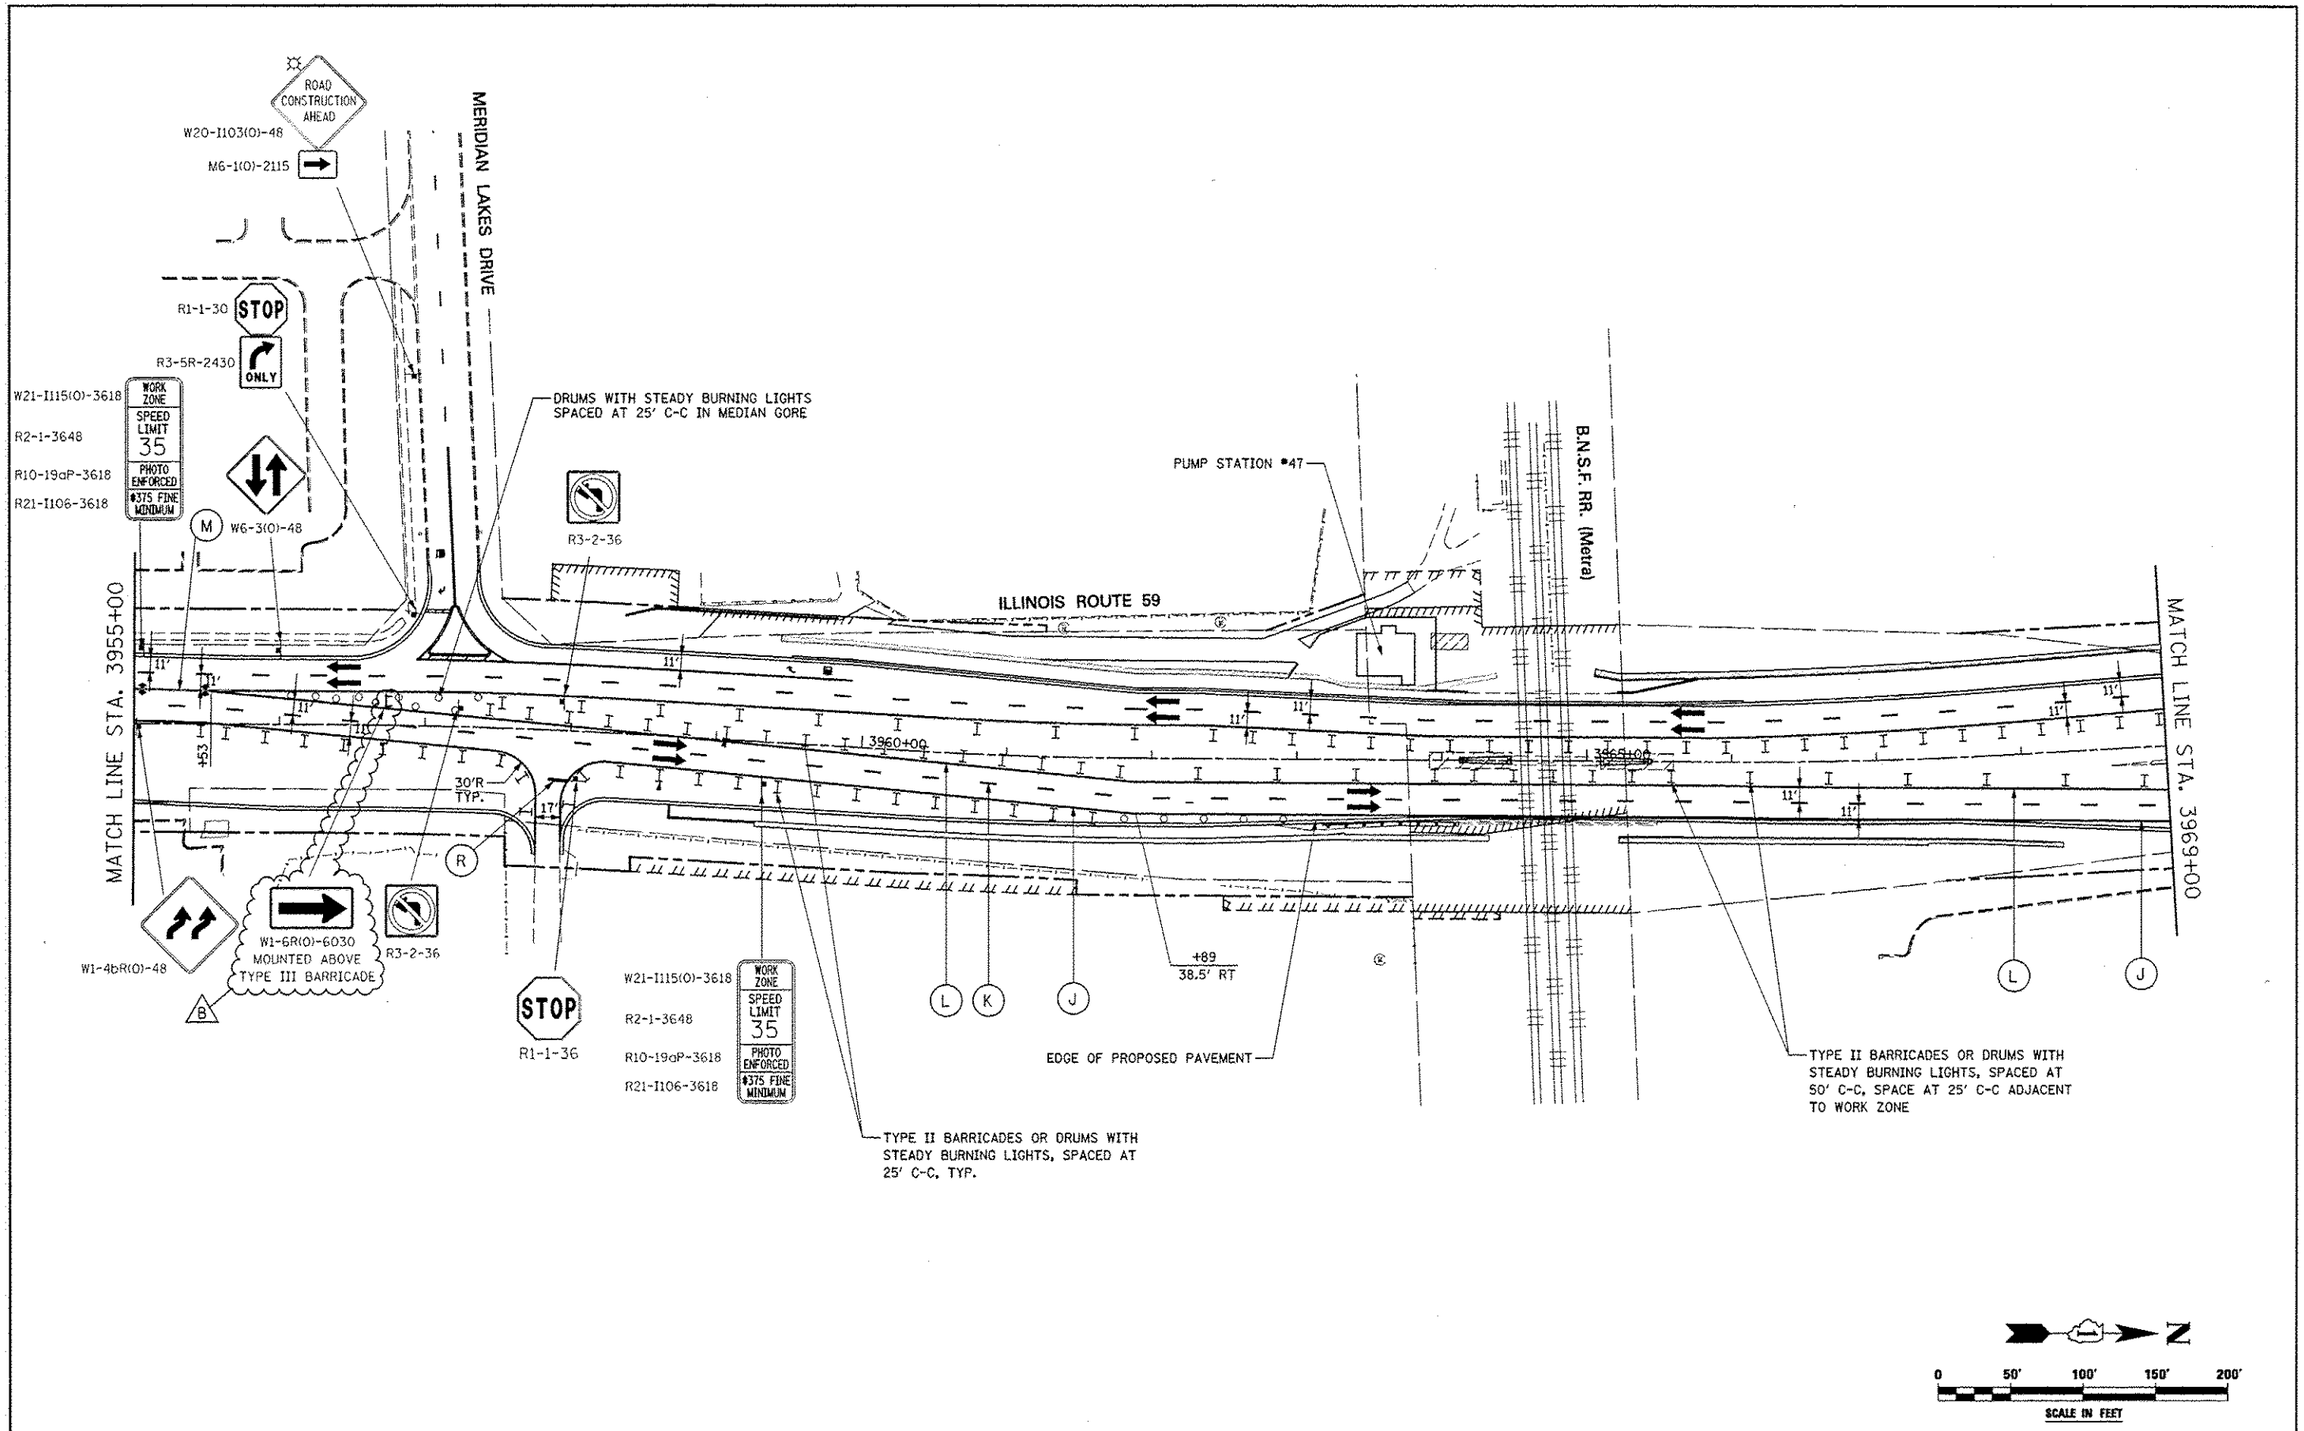

DESIGNED	PJO	REVISED - ADDENDUM B 05/01/2013	
DRAWN	KES	REVISED -	
CHECKED	JCM	REVISED -	
DATE	12/14/2012	REVISED -	

STATE OF ILLINOIS
DEPARTMENT OF TRANSPORTATION

MAINTENANCE OF TRAFFIC – STAGE 3
ILLINOIS ROUTE 59

SCALE: AS SHOWN | SHEET NO. 132 OF 195 SHEETS | STA. 3955+00 TO STA. 3969+00

F.A.P. RTE.	SECTION	COUNTY	TOTAL SHEETS	SHEET NO.
338	(112 & 113) WRS-7	DUPAGE	1156	227
		CONTRACT NO. 60R30		
		ILLINOIS FED. AID PROJECT		