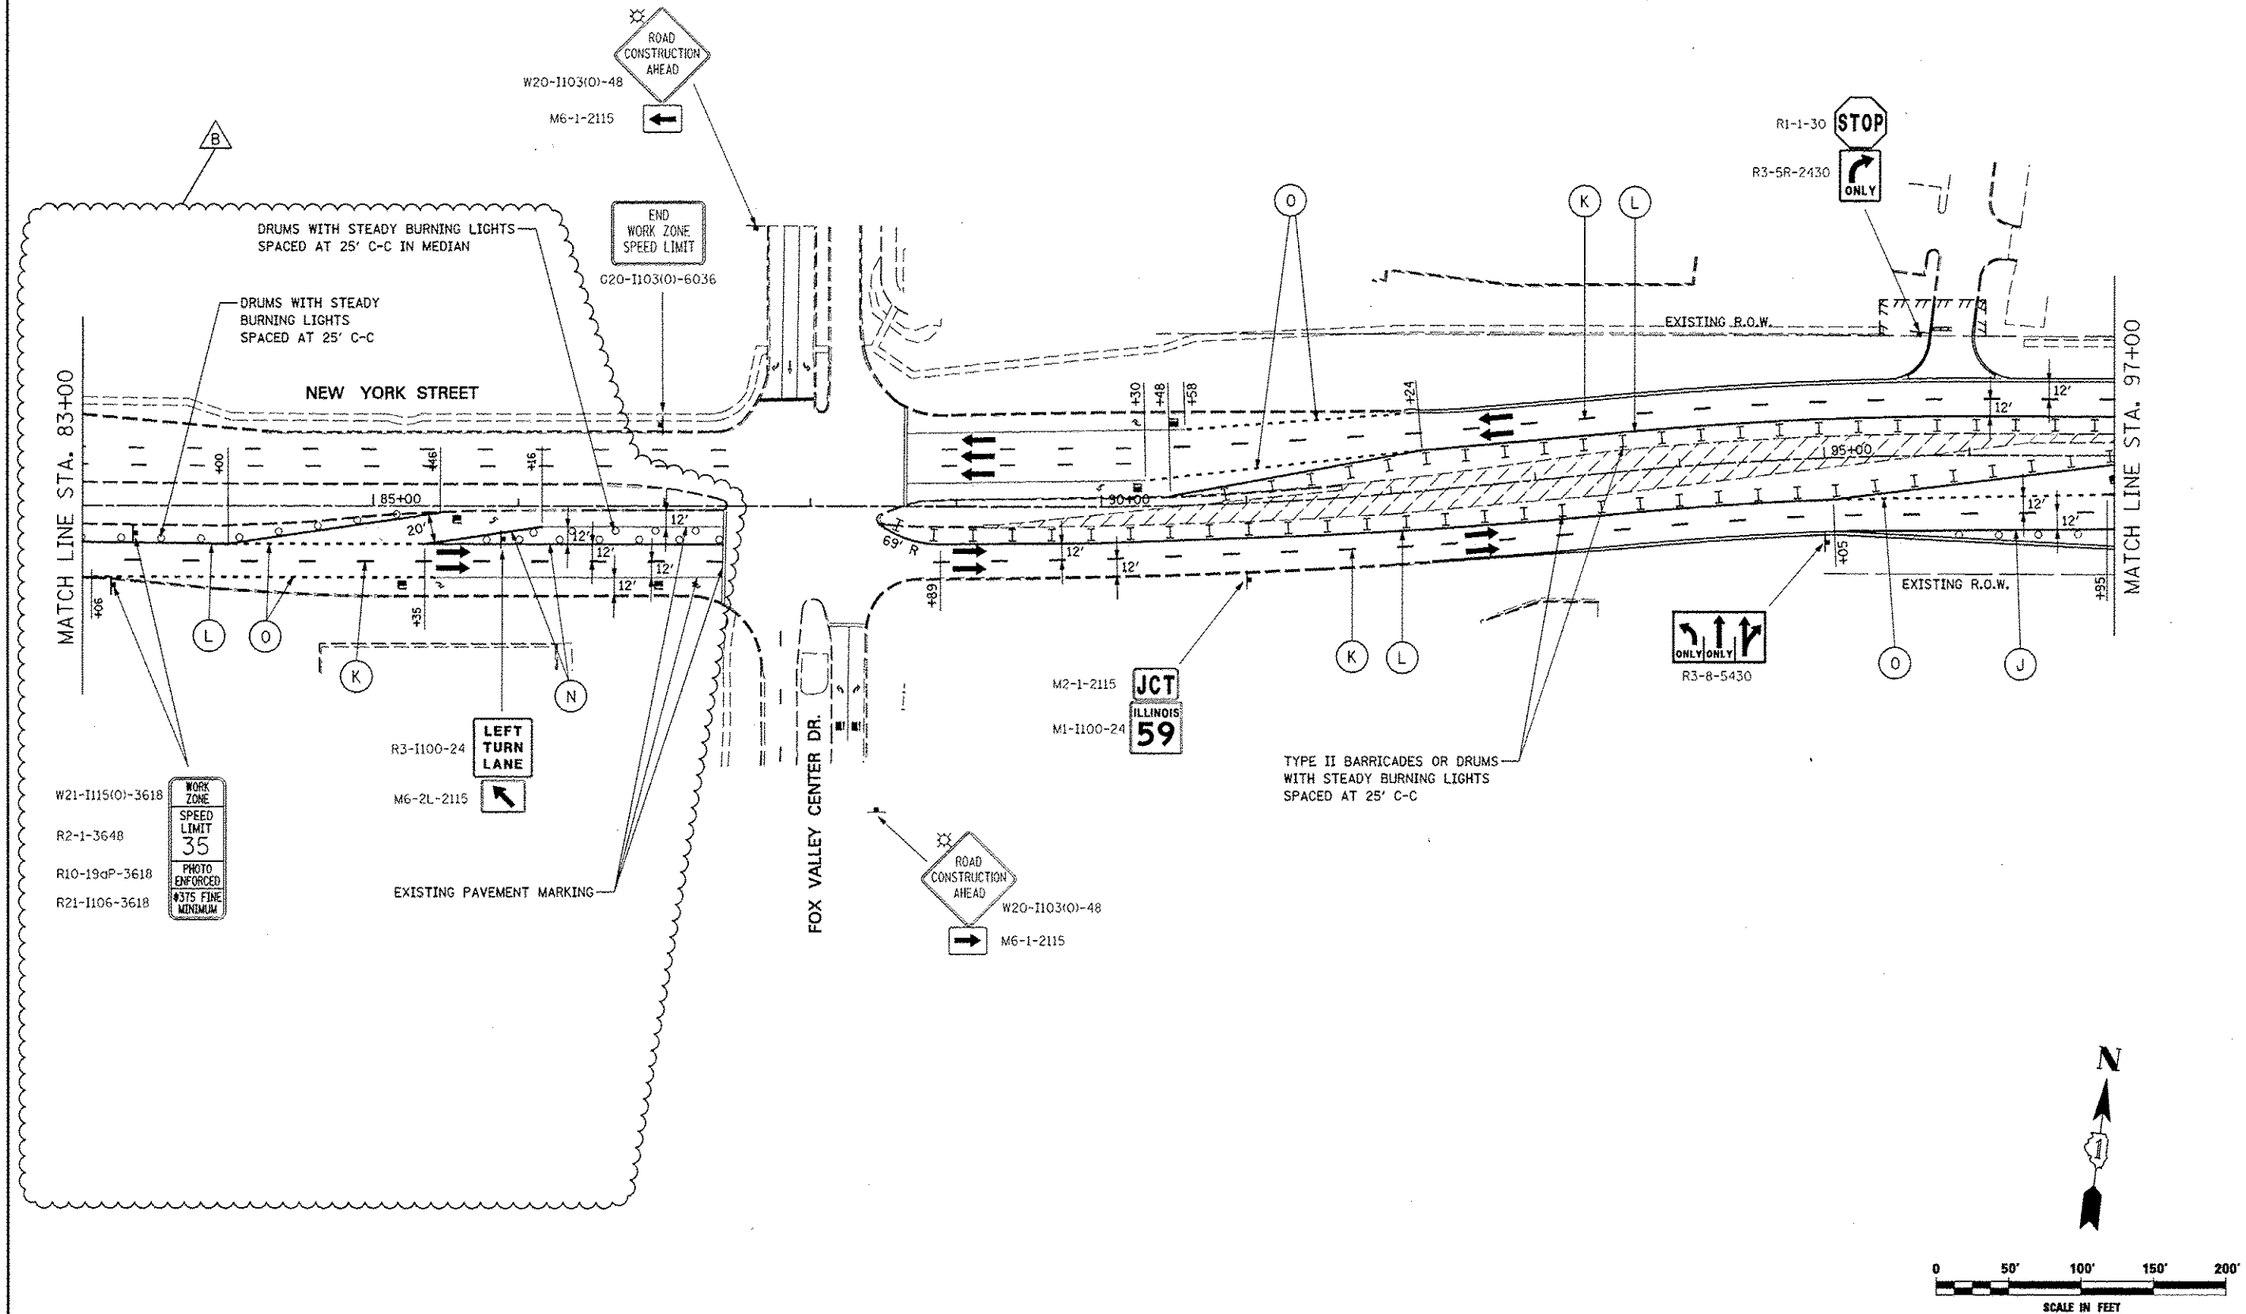

DESIGNED PJO	REVISED - ADDENDUM B 05/01/2013	STATE OF ILLINOIS DEPARTMENT OF TRANSPORTATION	MAINTENANCE OF TRAFFIC – STAGE 4 NEW YORK STREET
DRAWN KES	REVISED -		
CHECKED JCM	REVISED -		
DATE 12/14/2012	REVISED -		

SCALE: AS SHOWN | SHEET NO. 165 OF 195 SHEETS | STA. 84+00 TO STA. 97+00

F.A.P. RTE.	SECTION	COUNTY	TOTAL SHEETS	SHEET NO.
338	(112 & 113) WRS-7	DUPAGE	1156	254

CONTRACT NO. 60R30

ILLINOIS FED. AID PROJECT