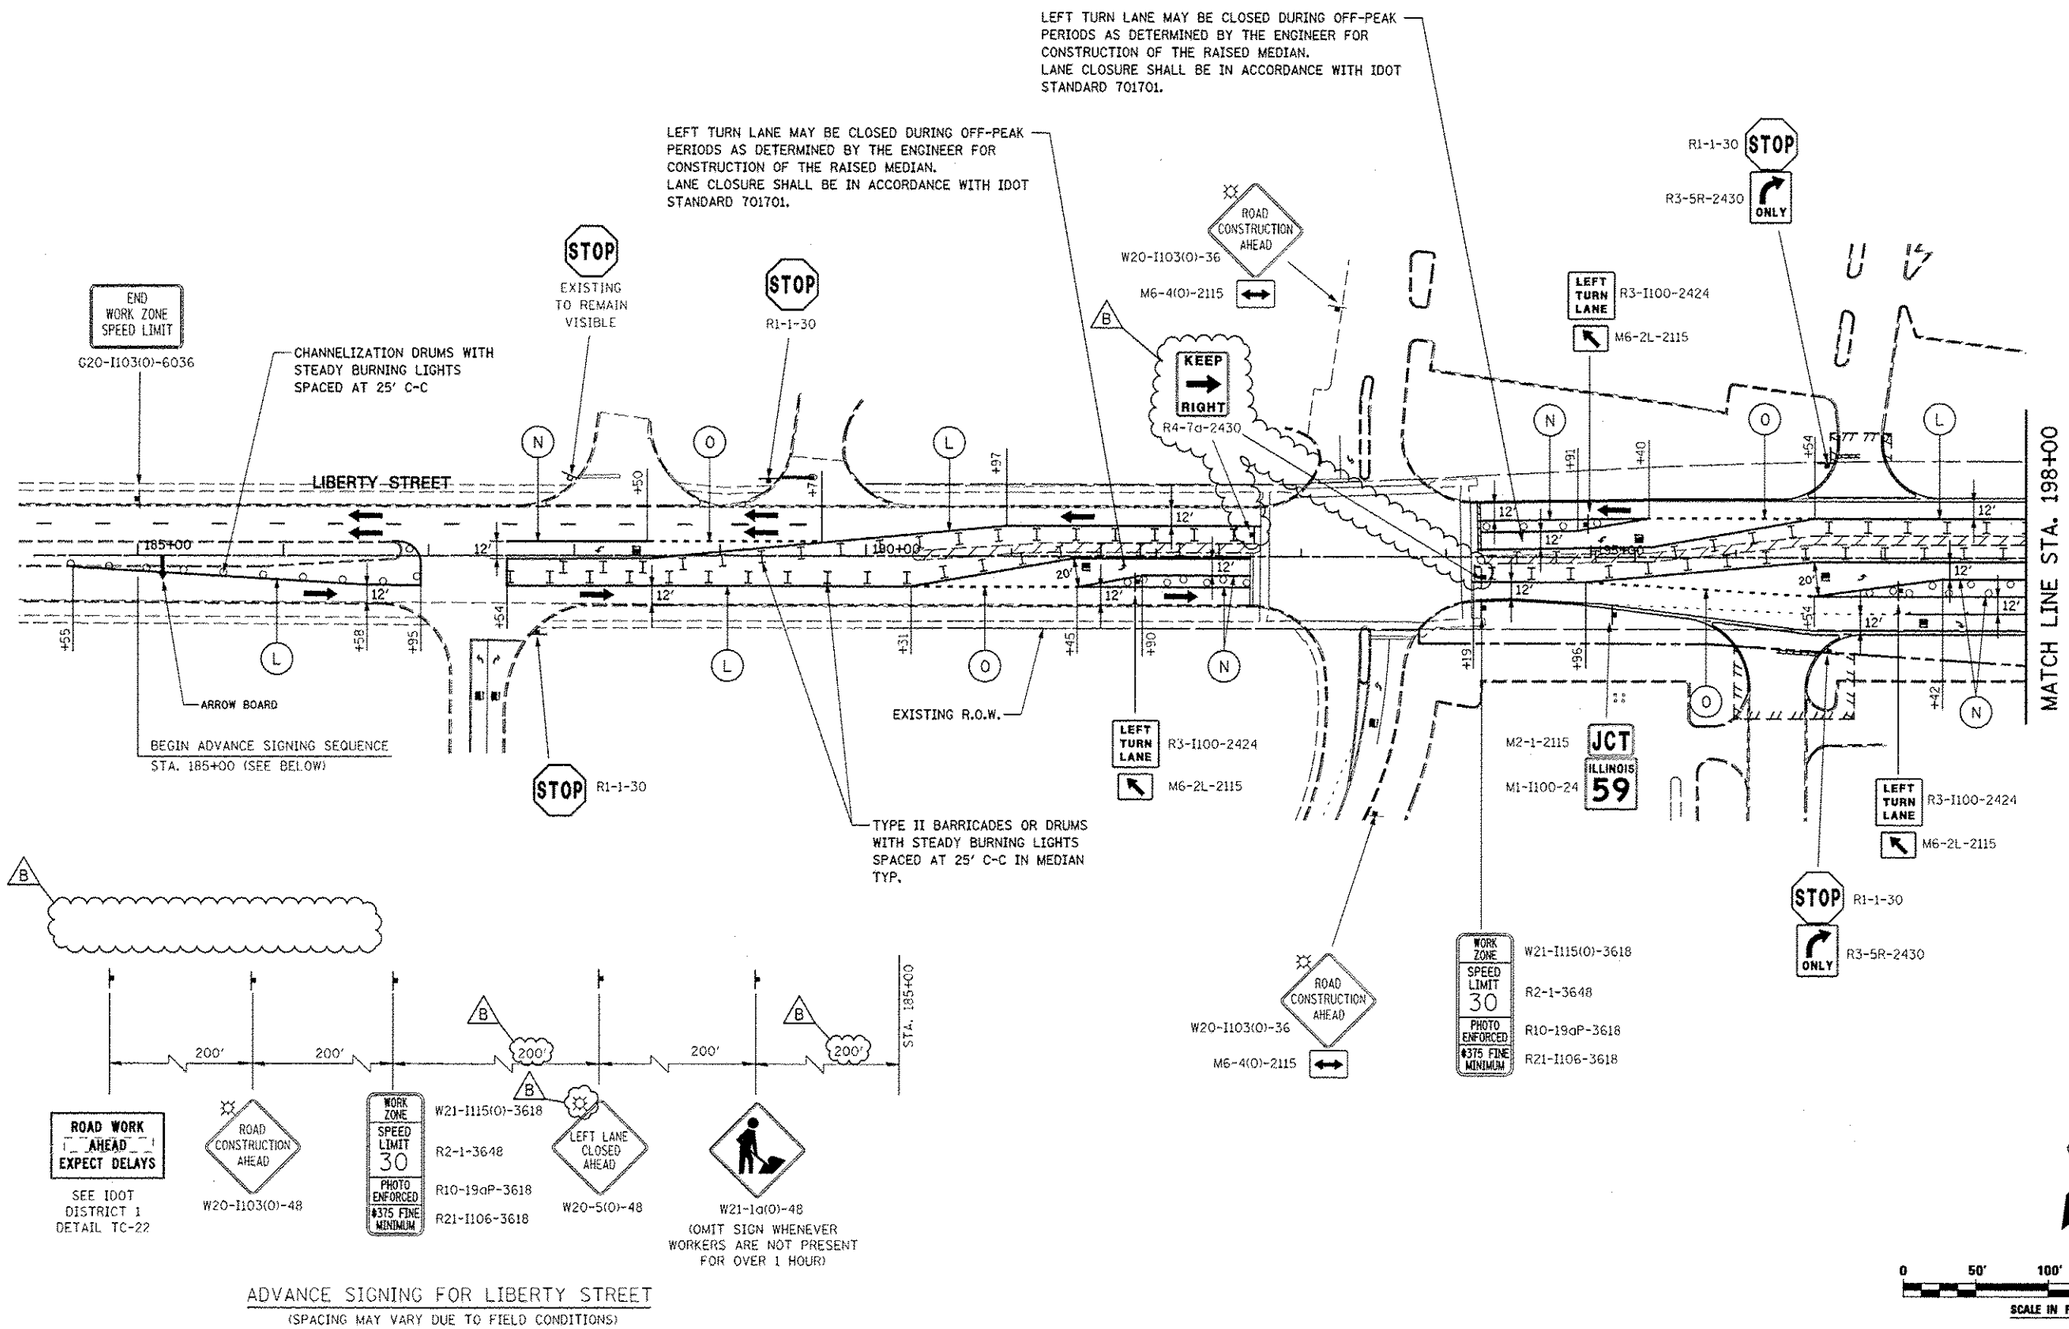

ADVANCE SIGNING FOR LIBERTY STREET

(SPACING MAY VARY DUE TO FIELD CONDITIONS)

DESIGNED PJO	REVISED - ADDENDUM B 05/01/2013	
DRAWN KES	REVISED -	
CHECKED JCM	REVISED -	
DATE 12/14/2012	REVISED -	

STATE OF ILLINOIS
DEPARTMENT OF TRANSPORTATION

MAINTENANCE OF TRAFFIC – STAGE 4
LIBERTY STREET

SCALE: AS SHOWN | SHEET NO. 168 OF 195 SHEETS | STA. 185+00 TO STA. 198+00

F.A.P. RTE.	SECTION	COUNTY	TOTAL SHEETS	SHEET NO.
338	(112 & 113) WRS-7	DUPAGE	1156	259

CONTRACT NO. 60R30

ILLINOIS FED. AID PROJECT