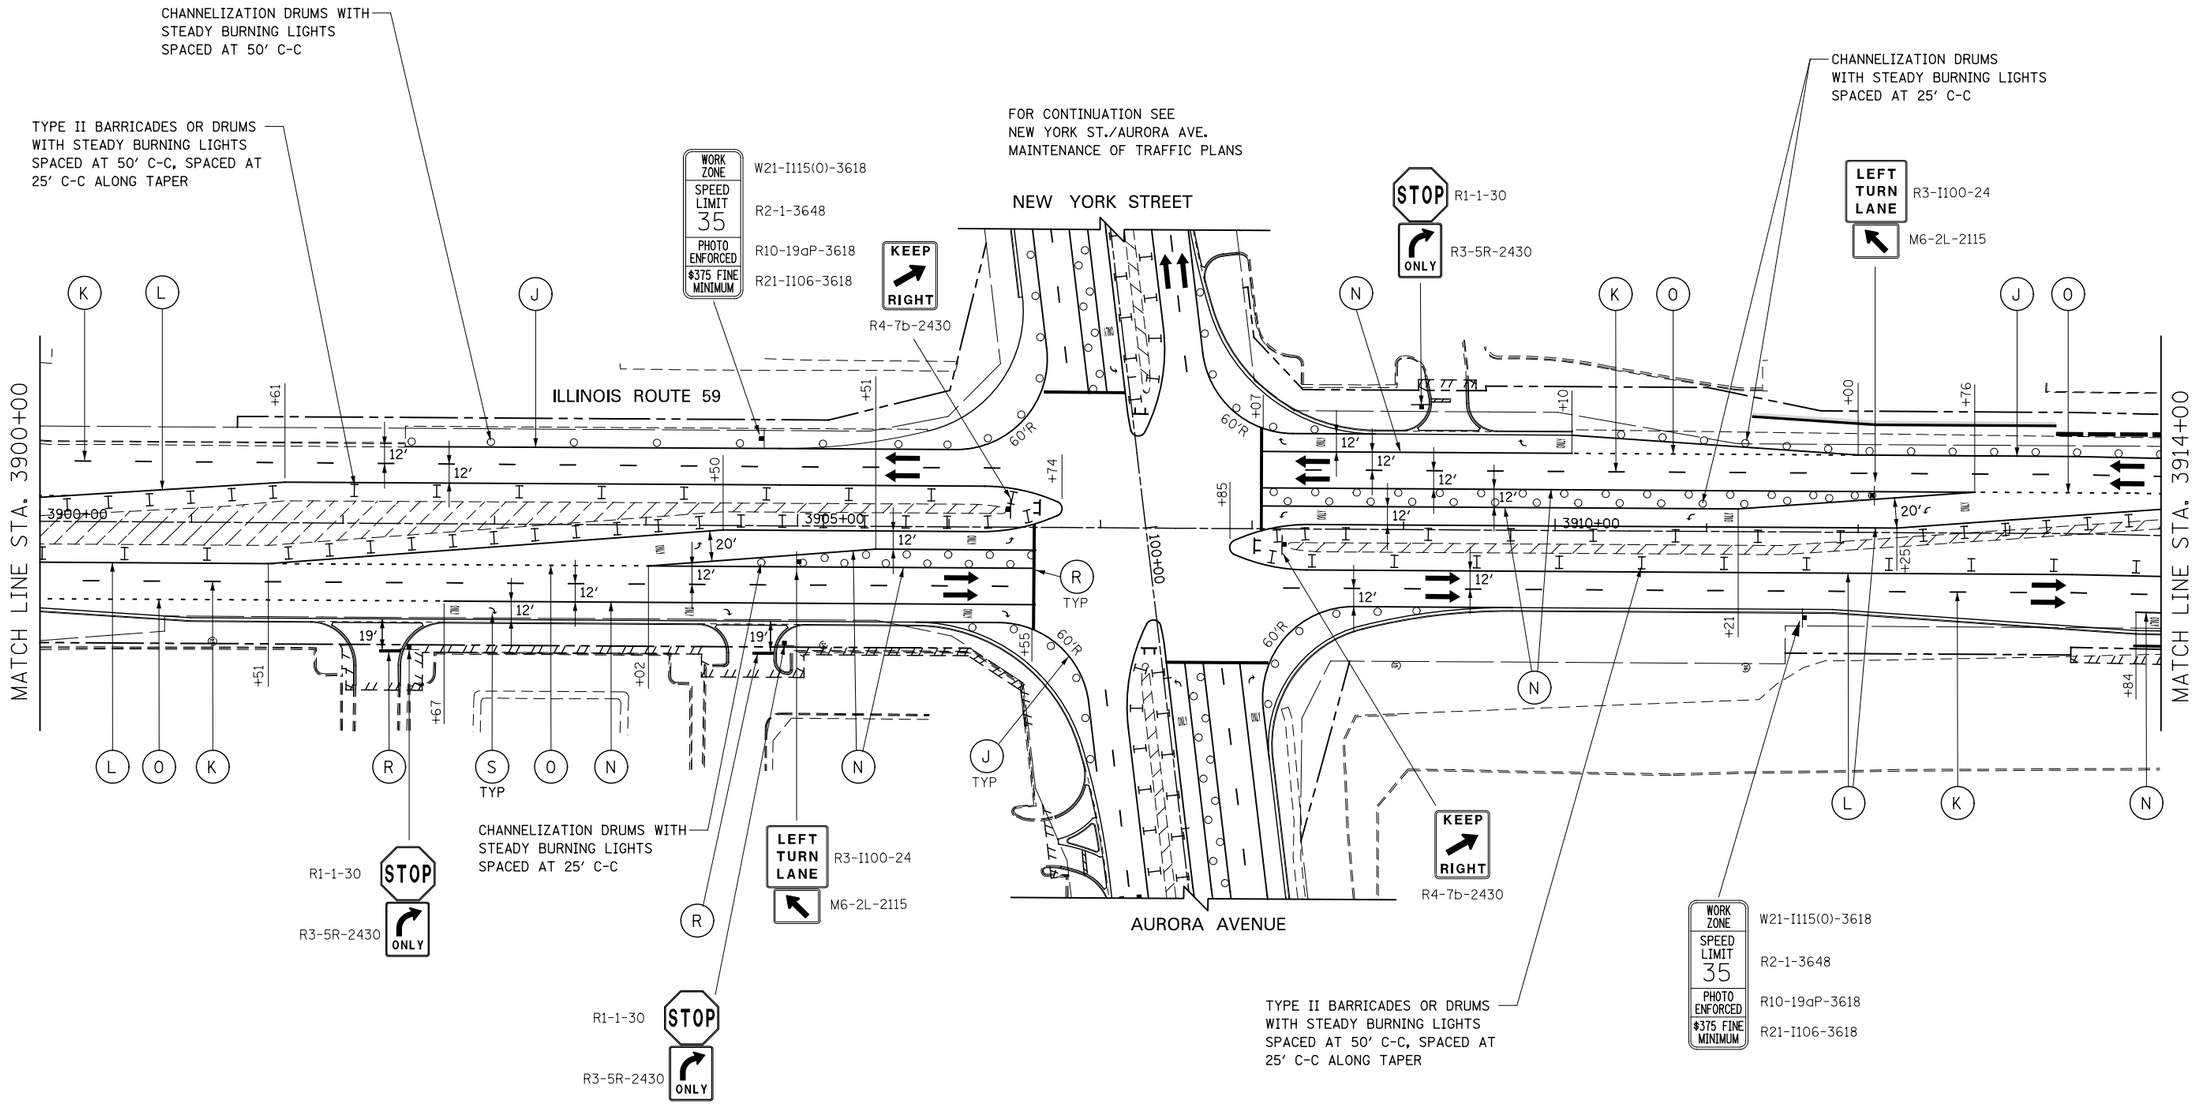

	DESIGNED PJO	REVISED -	**STATE OF ILLINOIS DEPARTMENT OF TRANSPORTATION**	**MAINTENANCE OF TRAFFIC – STAGE 4 ILLINOIS ROUTE 59**					
	DRAWN KES	REVISED -							
	CHECKED JCM	REVISED -							
	DATE 12/14/2012	REVISED -		SCALE: AS SHOWN	SHEET NO. 159 OF 195 SHEETS	STA. 3900+00	TO STA. 3914+00		

F.A.P. RTE.	SECTION	COUNTY	TOTAL SHEETS	SHEET NO.
338	(112 & 113) WRS-7	DUPAGE	1156	253
		CONTRACT NO. 60R30		
	ILLINOIS FED. AID PROJECT			