PLAN
DATE
BY
SURVEYED
PLOTTED
DRAWN & CHECKED
SUBMITTED
NOTE BOOK
NO.
CROSS SECTIONS CHECKED
DIST. OF WAY CHECKED
CADD FILE NAME

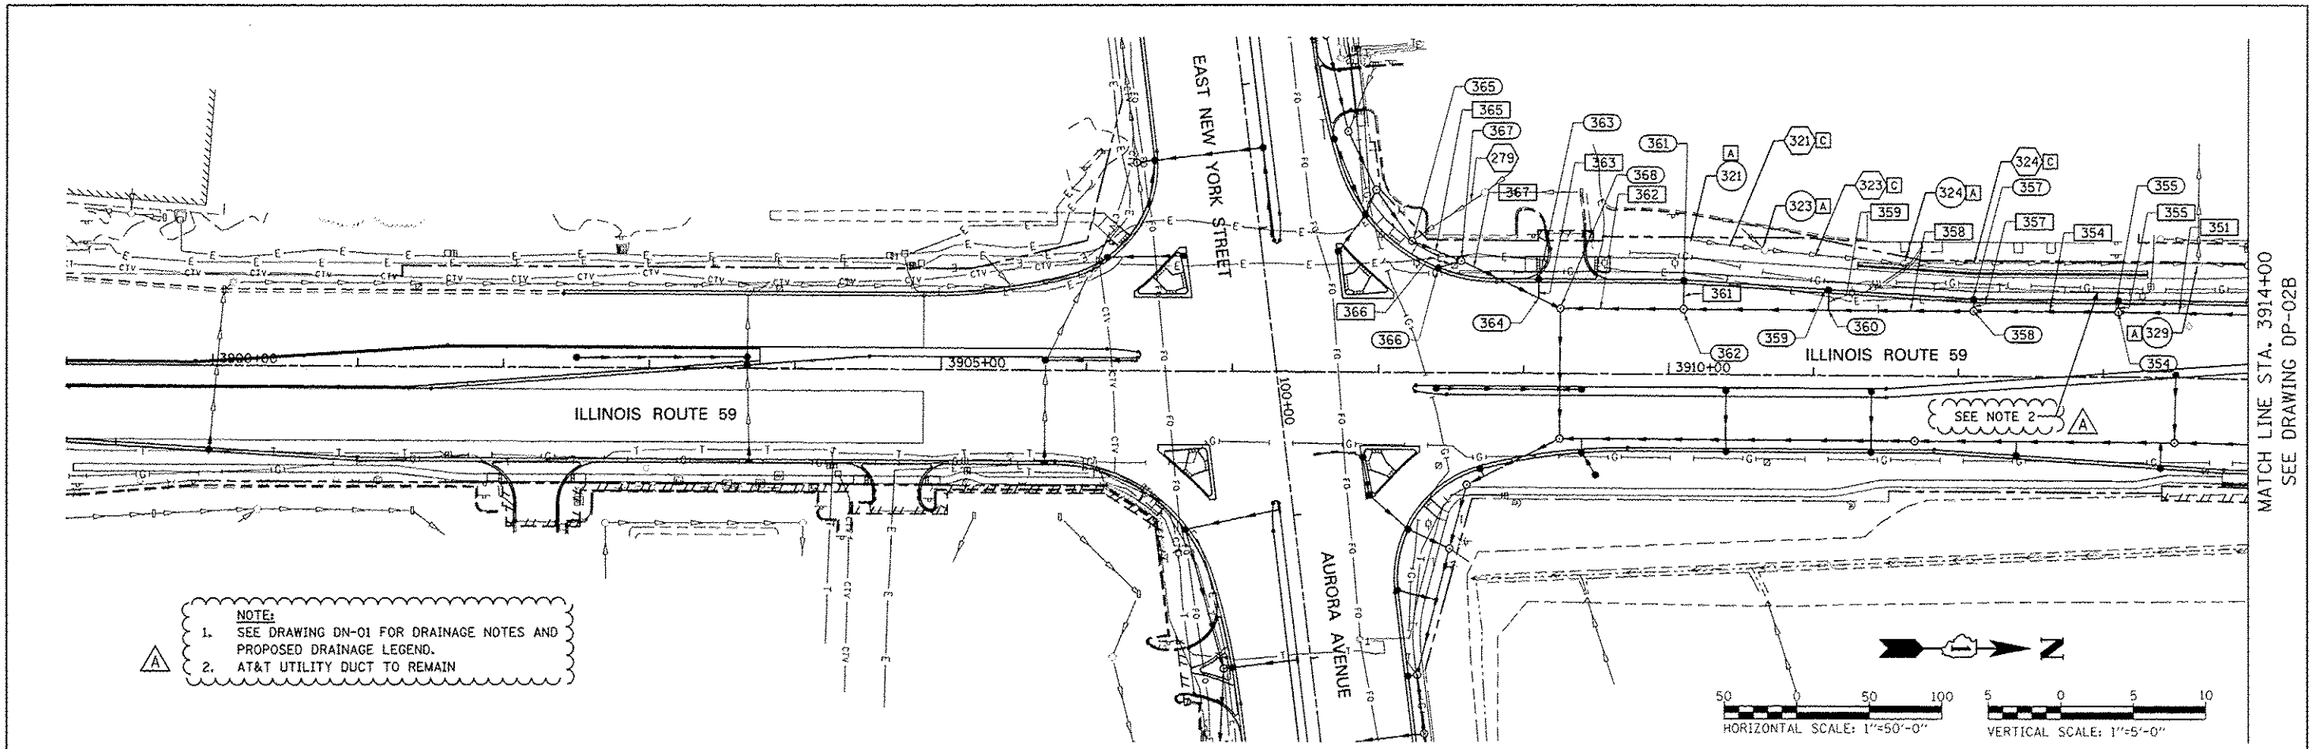

PROFILE
DATE
BY
COMPUTED
PLOTTED
DRAWN & CHECKED
SUBMITTED
NOTE BOOK
NO.
STRUCTURE NUMBERS CHKD

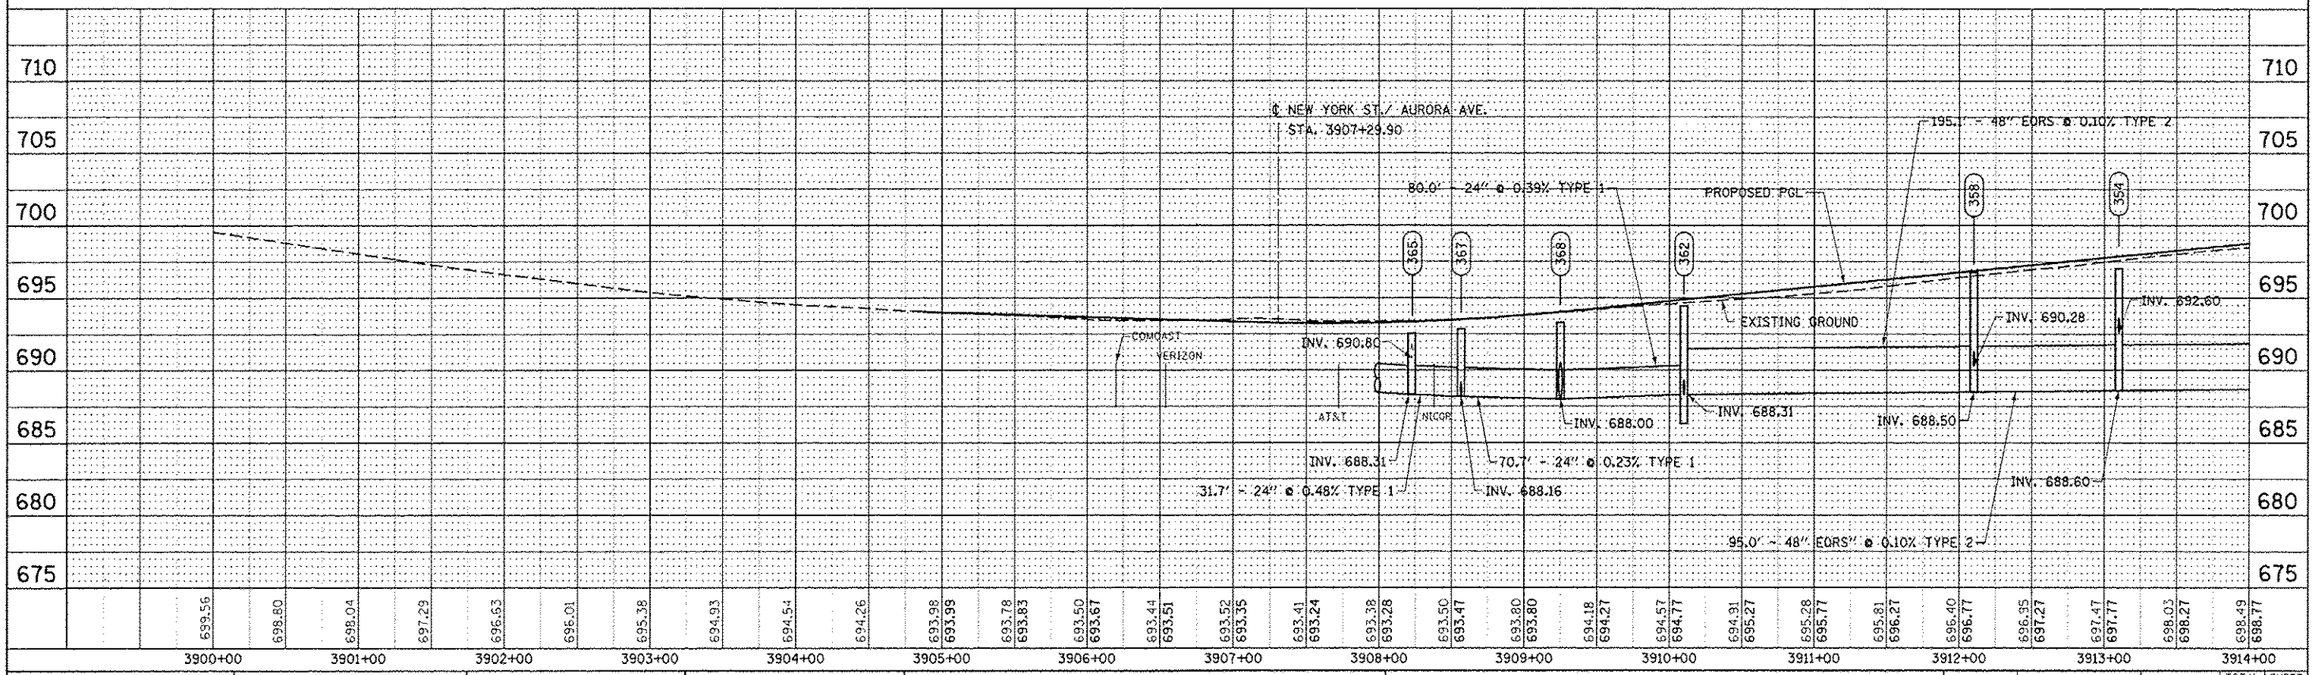

	DESIGNED JWM	REVISED -ADDENDUM A 02/20/2013	
	DRAWN KES	REVISED -	
	CHECKED JRS	REVISED -	
	DATE 12/14/2012	REVISED -	

STATE OF ILLINOIS
DEPARTMENT OF TRANSPORTATION

PROPOSED DRAINAGE PLAN & PROFILE – ILLINOIS ROUTE 59

SCALE: 1"=50' | SHEET NO. 2 OF 25 SHEETS | STA. BEGIN TO STA. 3914+00

F.A.P. RTE.	SECTION	COUNTY	TOTAL SHEETS	SHEET NO.
338	(112 & 113) WRS-7	DUPAGE	1156	468
	DP-01B	CONTRACT NO. 60R30		
FED. ROAD DIST. NO.	ILLINOIS	FED. AID PROJECT		