CIVIL ENGINEERING CONSULTANTS
RWA
Regina Webster & Associates, Inc.
8619 W. Bryn Mawr Ave., Suite 602
Chicago, IL 60631-3551
773-283-2600 Fax: 773-283-2602
www.RWAengineers.com

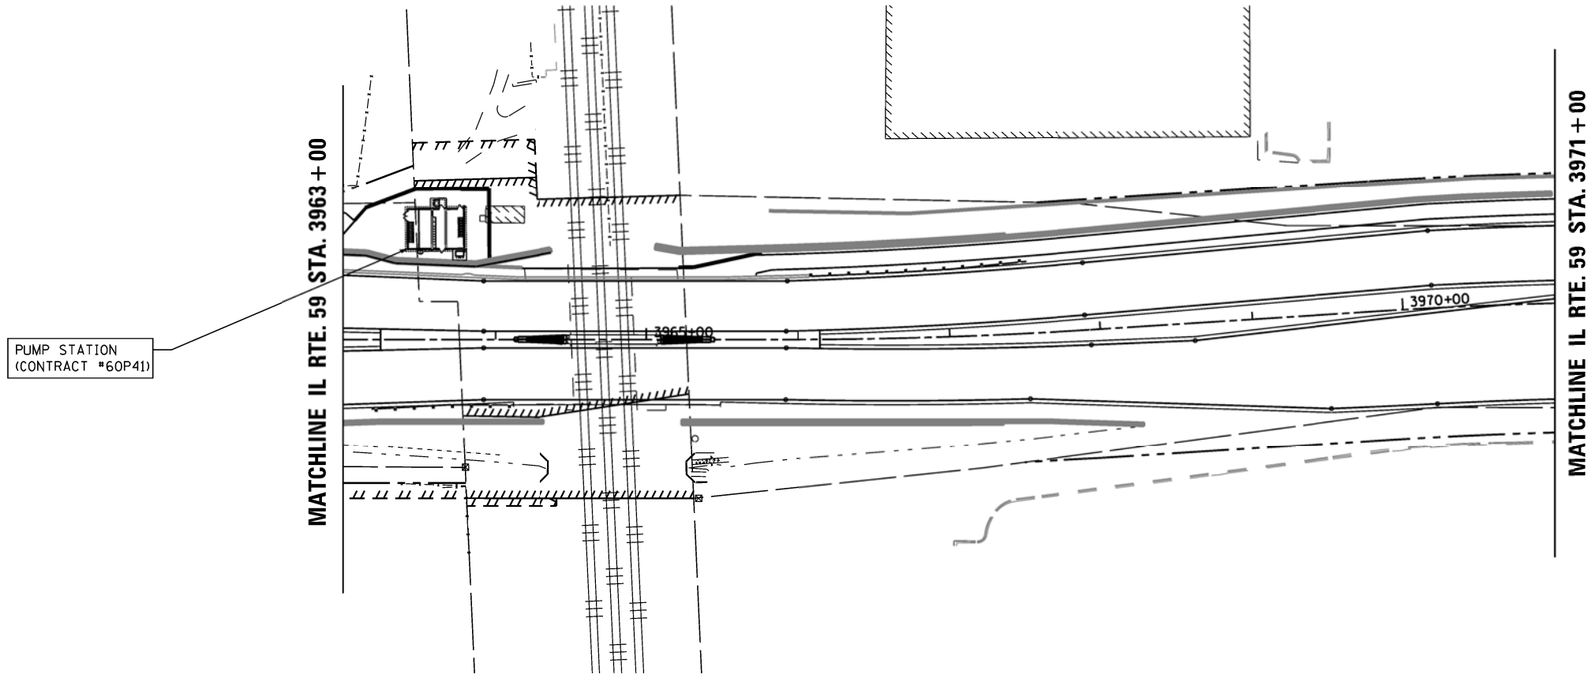

50 0 50 100
SCALE: 1'' = 50'-0''

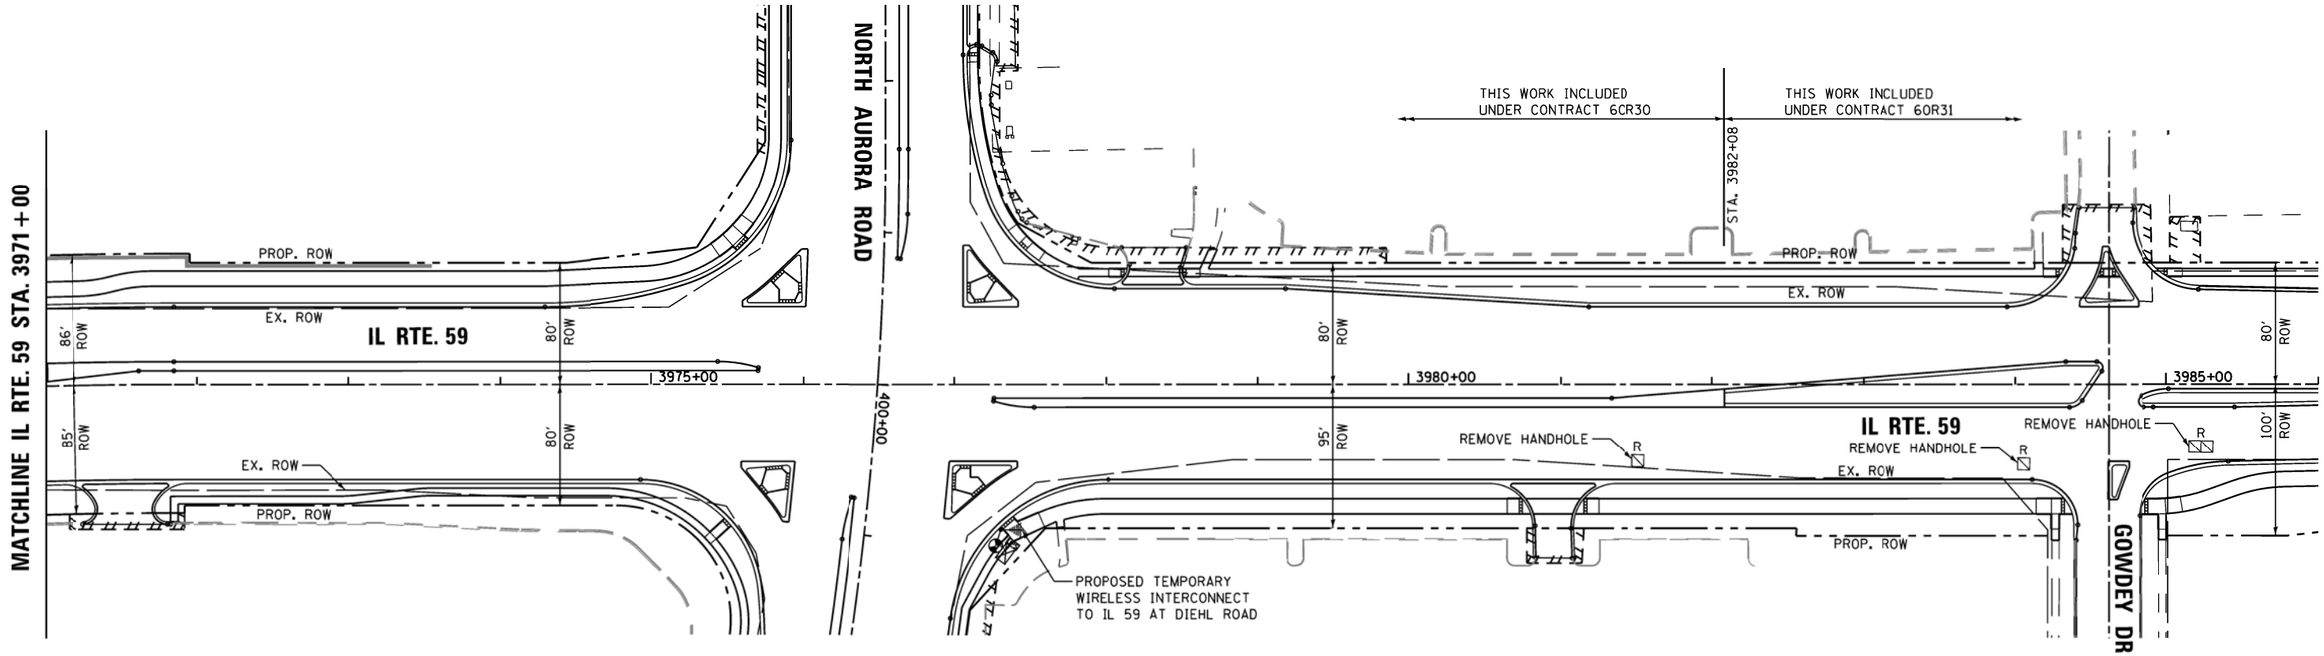

FILE NAME = K:\Projects\090059\Design\Sheet Files\6799rwa59tempintNI.dgn	USER NAME = $USER$	DESIGNED - DW	REVISED -	STATE OF ILLINOIS DEPARTMENT OF TRANSPORTATION	TEMPORARY WIRELESS INTERCONNECT & REMOVE EXISTING INTERCONNECT EQUIPMENT PLAN, IL ROUTE 59 FROM NORTH AURORA ROAD TO FERRY ROAD
	PLOT SCALE = $SCALE$	DRAWN - JDH	REVISED -		SCALE: 1"=50' | SHEET NO. 4 OF 4 SHEETS | STA. 3963+00 TO STA. 3986+00
	PLOT DATE = 12/6/2012	CHECKED - KMM	REVISED -		
		DATE -	REVISED -		

F.A. RTE.	SECTION	COUNTY	TOTAL SHEETS	SHEET NO.
338	(112 & 113) WRS-7	DUPAGE	1156	666
	TS-74	CONTRACT NO. 60R30		
	ILLINOIS FED. AID PROJECT			