PLAN
SURVEYED
PLOTTED
ALIGNMENT CHECKED
RT. OF WAY CHECKED
CADD FILE NAME
NOTE BOOK
NO.
BY
DATE

PROFILE
SURVEYED
PLOTTED
GRADES CHECKED
S.M. NOTED
STRUCTURE NOTATYNS CHKD
NOTE BOOK
NO.
BY
DATE

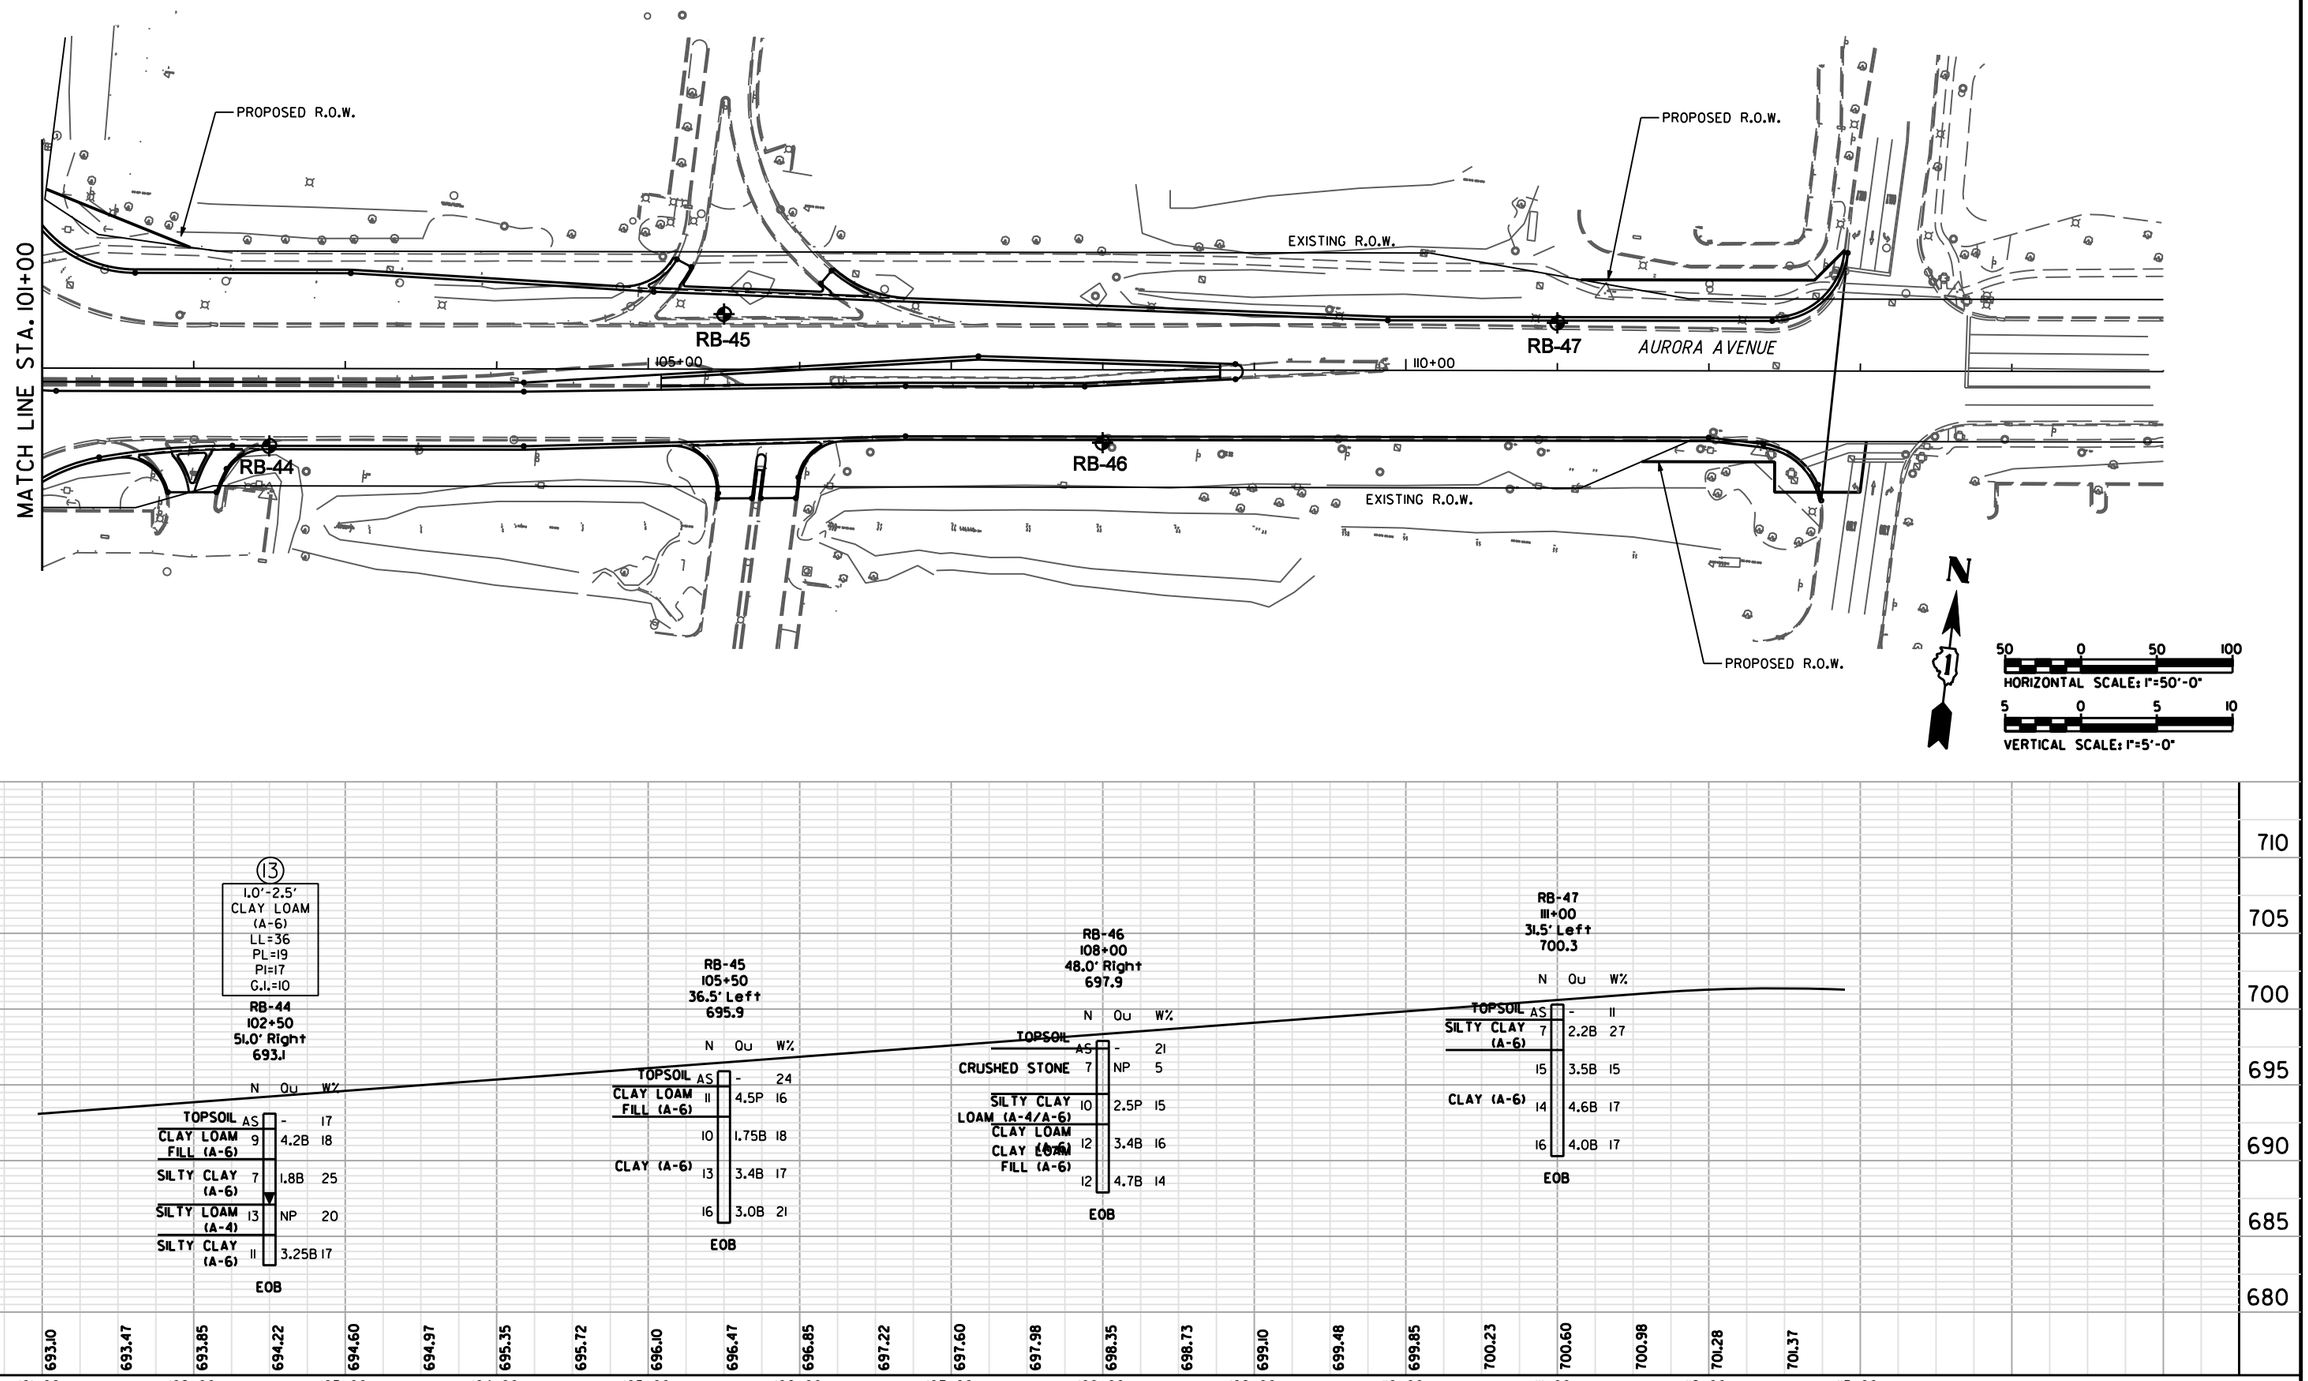

(13)
1.0'-2.5'
CLAY LOAM
(A-6)
LL=36
PL=19
PI=17
G.I.=10

RB-44
102+50
51.0' Right
693.1

		N	Qu	W%
TOPSOIL	AS	-		17
CLAY LOAM FILL (A-6)	9	4.2B		18
SILTY CLAY (A-6)	7	1.8B		25
SILTY LOAM (A-4)	13	NP		20
SILTY CLAY (A-6)	11	3.25B		17

EOB

RB-45
105+50
36.5' Left
695.9

		N	Qu	W%
TOPSOIL	AS	-		24
CLAY LOAM FILL (A-6)	11	4.5P		16
	10	1.75B		18
CLAY (A-6)	13	3.4B		17
	16	3.0B		21

EOB

RB-46
108+00
48.0' Right
697.9

		N	Qu	W%
TOPSOIL	AS	-		21
CRUSHED STONE	7	NP		5
SILTY CLAY LOAM (A-4/A-6)	10	2.5P		15
CLAY LOAM FILL (A-6)	12	3.4B		16
	12	4.7B		14

EOB

RB-47
111+00
31.5' Left
700.3

		N	Qu	W%
TOPSOIL	AS	-		11
SILTY CLAY (A-6)	7	2.2B		27
	15	3.5B		15
CLAY (A-6)	14	4.6B		17
	16	4.0B		17

EOB

Geo Services, Inc.
Geotechnical, Environmental & Civil Engineering
805 Amherst Court, Suite 204
Naperville, Illinois 60565
(630) 355-2838

USER NAME =		DESIGNED - RWC	REVISED -		
		DRAWN - RWC	REVISED -		
PLOT SCALE =		CHECKED - AJP	REVISED -		
PLOT DATE =		DATE - 3/24/2011	REVISED -		

STATE OF ILLINOIS
DEPARTMENT OF TRANSPORTATION

SOIL BORING
PLAN / PROFILE AURORA AVENUE

SCALE: | SHEET NO. OF SHEETS | STA. 101+00 | TO STA. 115+00

F.A.P. RTE.	SECTION	COUNTY	TOTAL SHEETS	SHEET NO.
338/IL 59	~~112 & 113 WRS-5~~	DUPAGE	1156	885
		CONTRACT NO. 60R30		
FED. ROAD DIST. NO.	ILLINOIS	FED. AID PROJECT		