FINAL SURVEY	NOTE BOOK	SURVEYED	BY
		PLOTTED	
		TEMPLATE	
		AREAS	
NO.		AREAS CHECKED	DATE

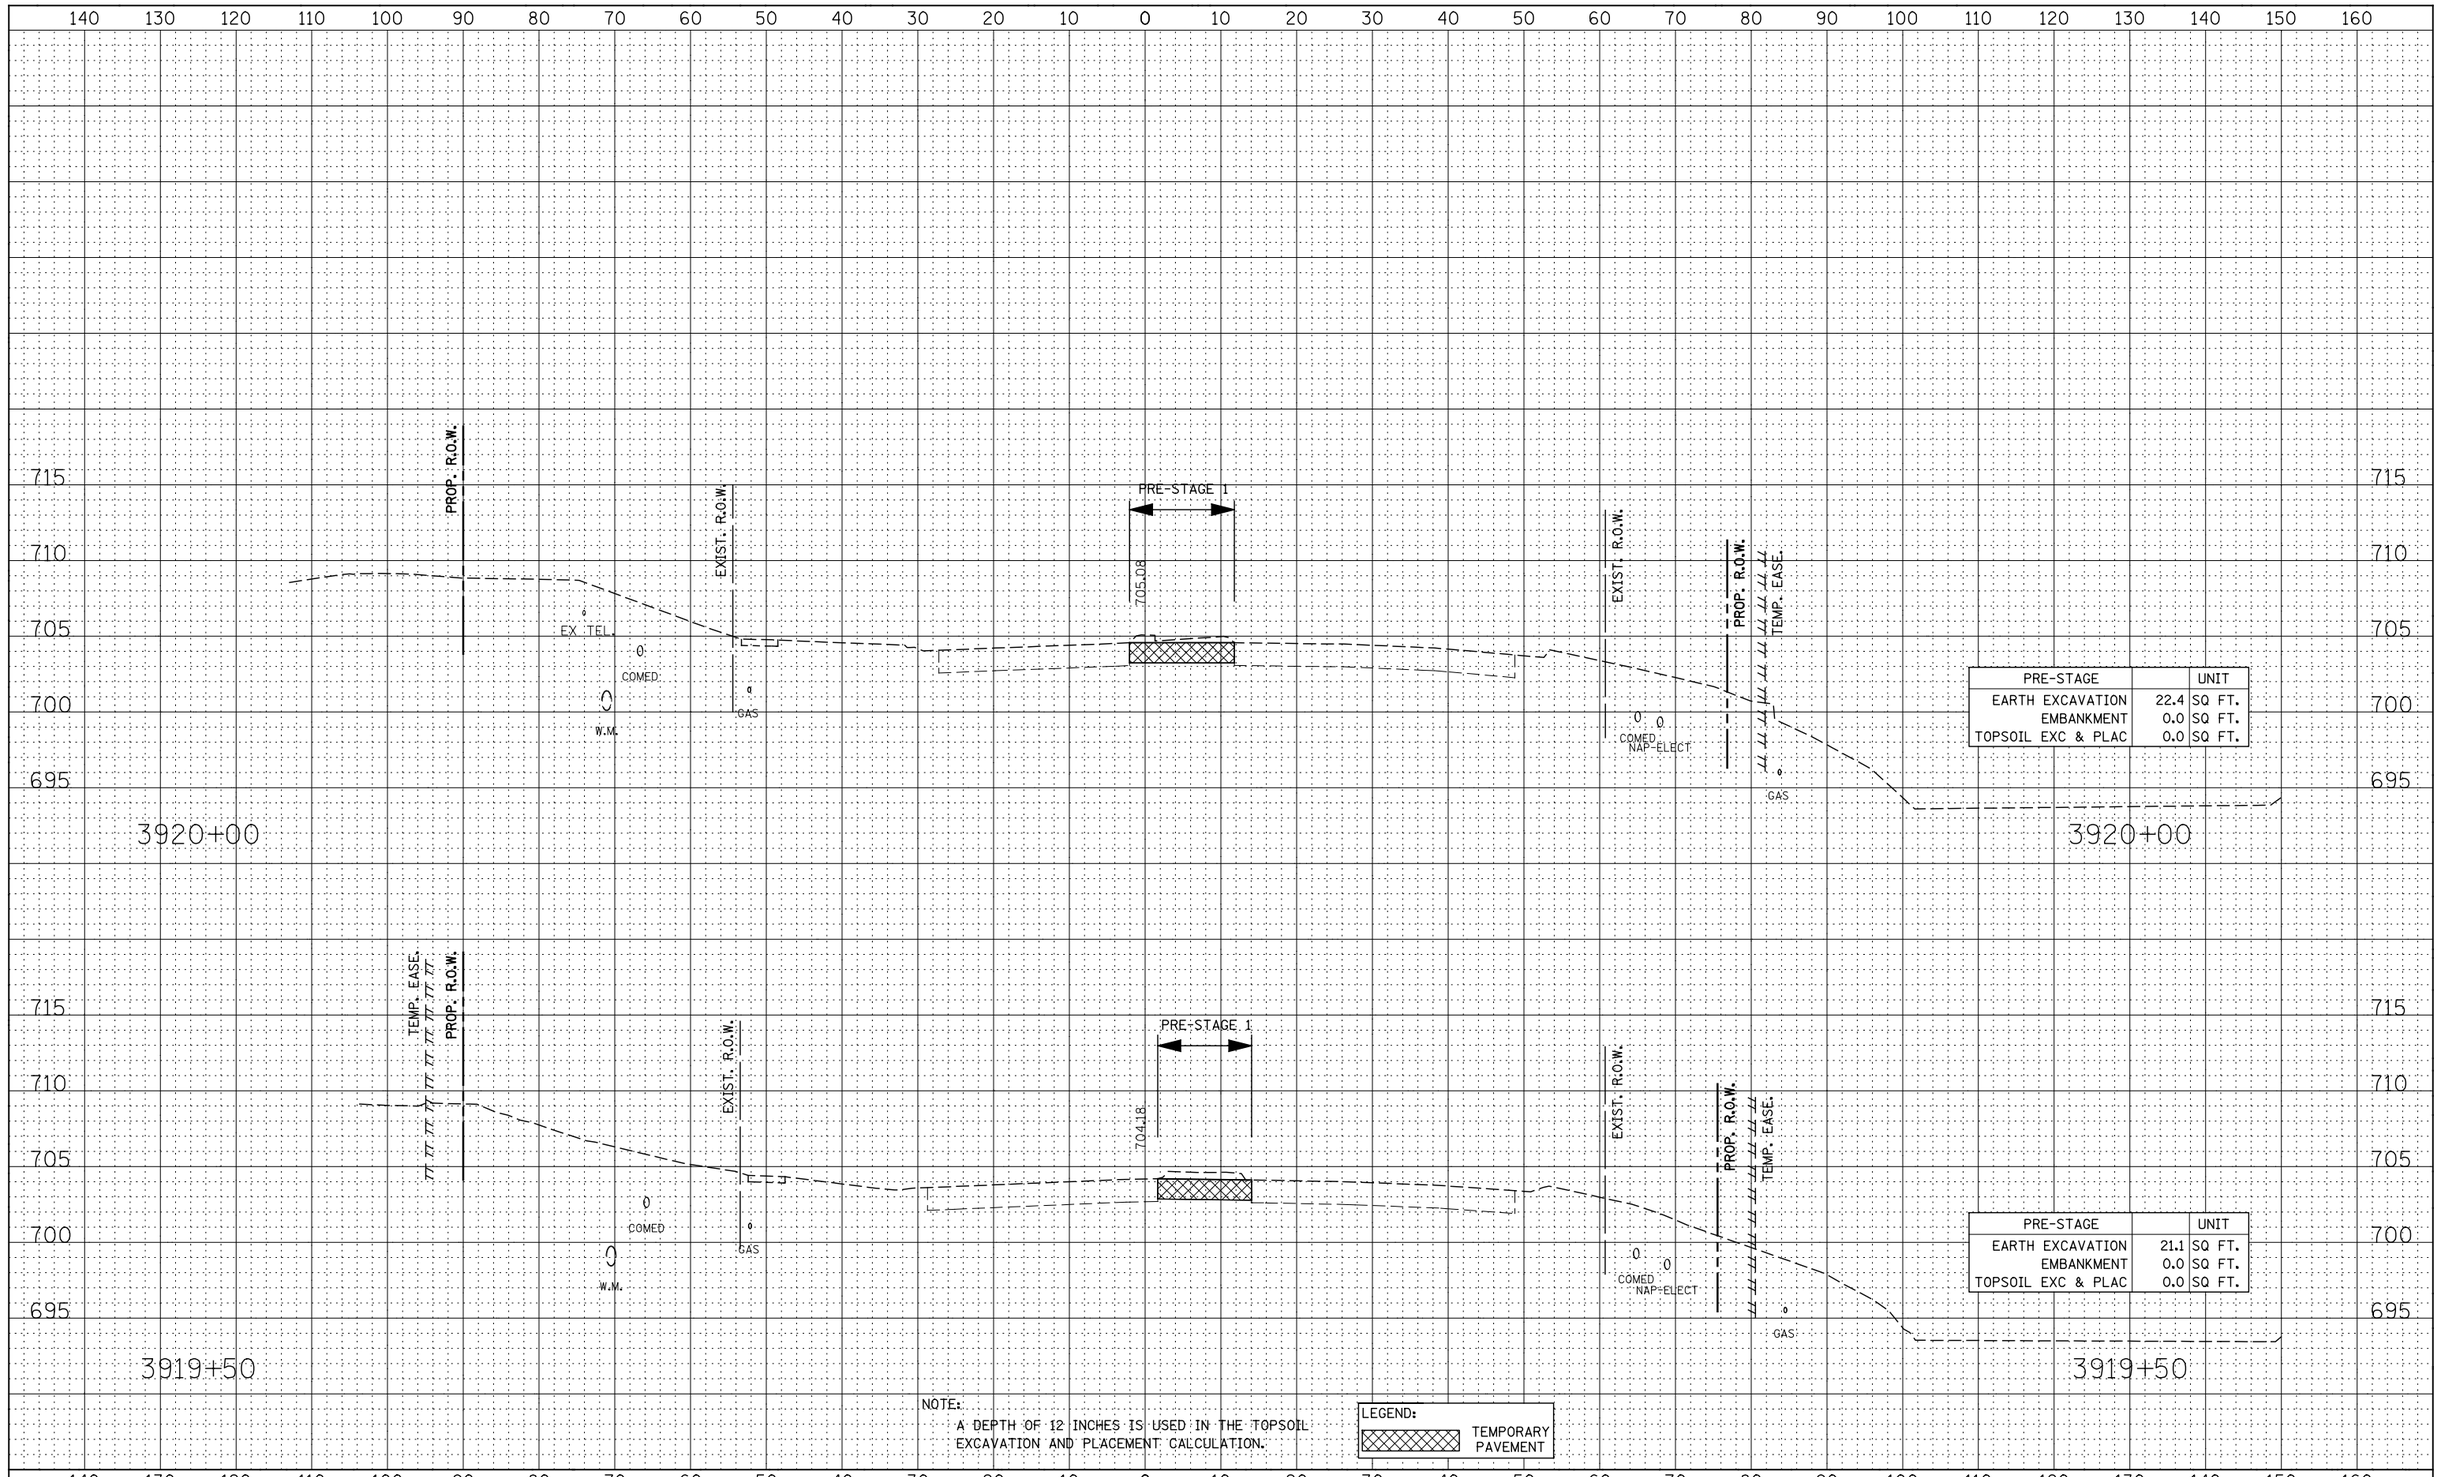

PRE-STAGE		UNIT
EARTH EXCAVATION	22.4	SQ FT.
EMBANKMENT	0.0	SQ FT.
TOPSOIL EXC & PLAC	0.0	SQ FT.

PRE-STAGE		UNIT
EARTH EXCAVATION	21.1	SQ FT.
EMBANKMENT	0.0	SQ FT.
TOPSOIL EXC & PLAC	0.0	SQ FT.

NOTE:
A DEPTH OF 12 INCHES IS USED IN THE TOPSOIL EXCAVATION AND PLACEMENT CALCULATION.

LEGEND:
TEMPORARY PAVEMENT

ORIGINAL SURVEY	NOTE BOOK	SURVEYED	BY
		PLOTTED	
		TEMPLATE	
		AREAS	
NO.		AREAS CHECKED	DATE

DESIGNED - RTA	REVISED -	STATE OF ILLINOIS DEPARTMENT OF TRANSPORTATION	ILLINOIS ROUTE 59 PRE-STAGE CROSS-SECTIONS
DRAWN - KES	REVISED -		
CHECKED - PJO	REVISED -		
DATE - 12/14/2012	REVISED -		SCALE: SHEET NO. 16 OF 64 SHEETS STA. 3919+50 TO STA. 3920+00

F.A.P. RTE.	SECTION	COUNTY	TOTAL SHEETS	SHEET NO.
338	(112 & 113) WRS-7	DUPAGE	1156	929
		CONTRACT NO. 60R30		
FED. ROAD DIST. NO.	ILLINOIS	FED. AID PROJECT		