| FINAL SURVEY | NOTE BOOK | NO. |
|---|---|---|
| SURVEYED | BY | |
| PLOTTED | | |
| TEMPLATE | | |
| AREAS | | |
| AREAS CHECKED | DATE | |

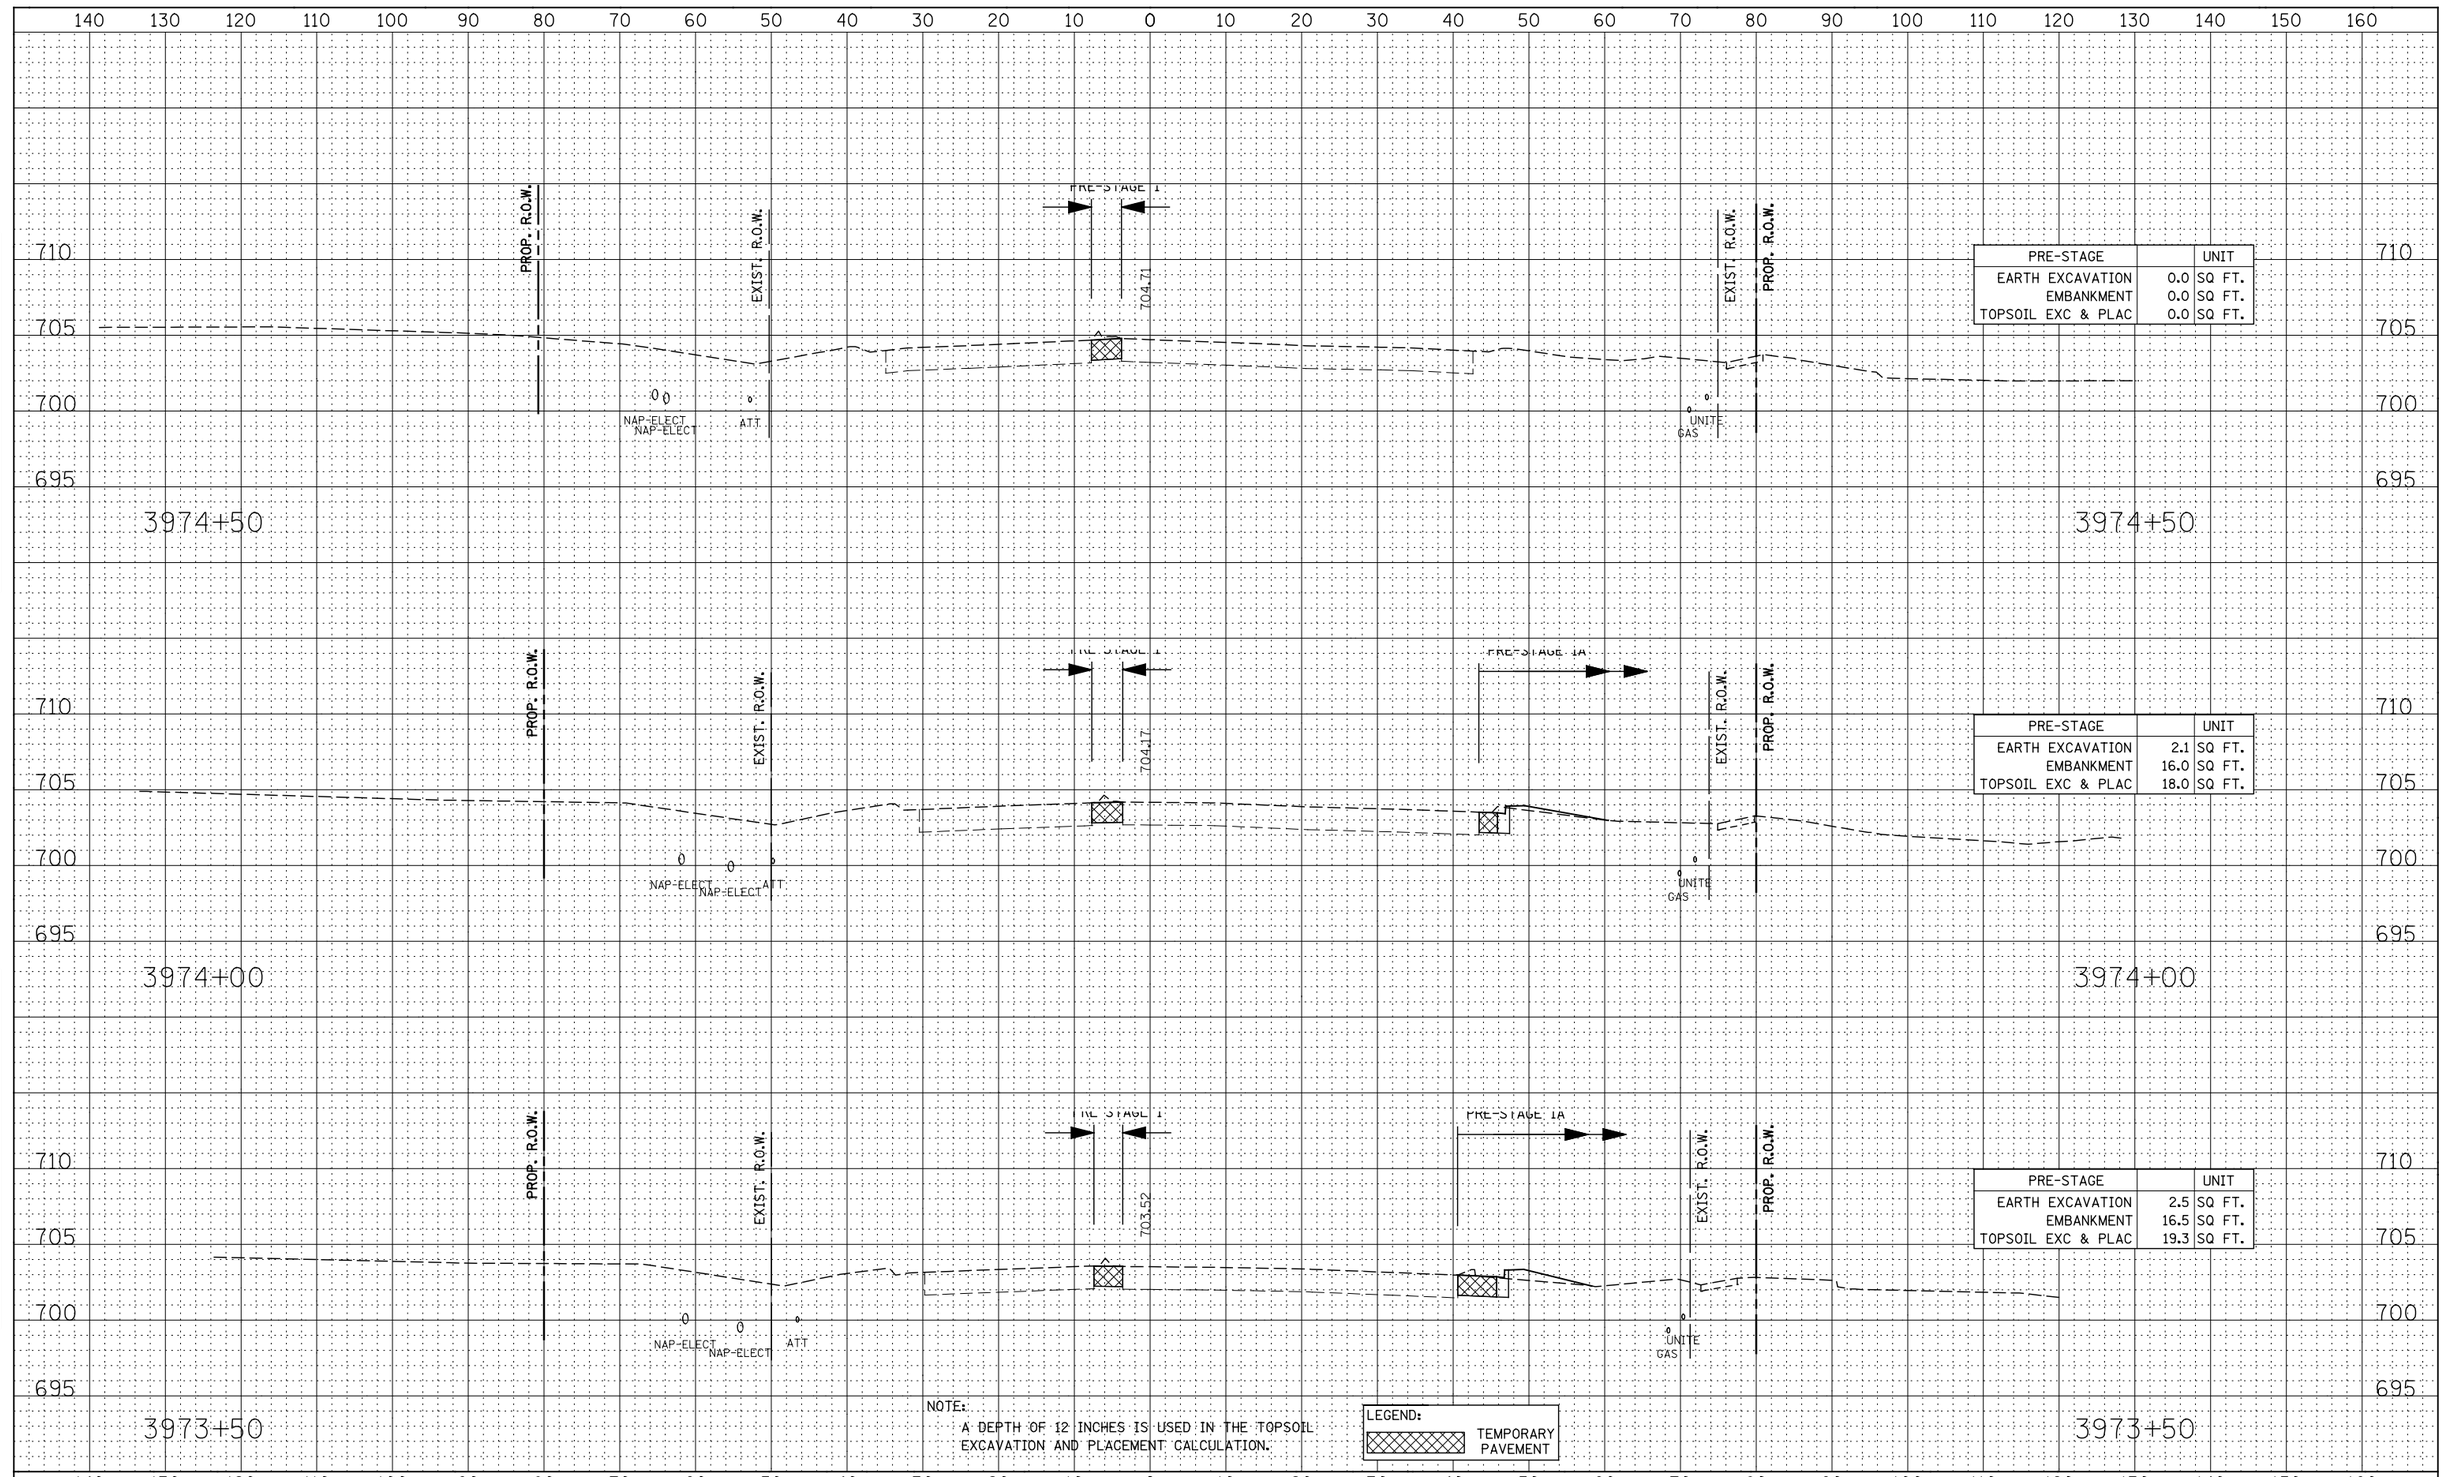


| PRE-STAGE | | UNIT |
|---|---|---|
| EARTH EXCAVATION | 0.0 | SQ FT. |
| EMBANKMENT | 0.0 | SQ FT. |
| TOPSOIL EXC & PLAC | 0.0 | SQ FT. |

| PRE-STAGE | | UNIT |
|---|---|---|
| EARTH EXCAVATION | 2.1 | SQ FT. |
| EMBANKMENT | 16.0 | SQ FT. |
| TOPSOIL EXC & PLAC | 18.0 | SQ FT. |

| PRE-STAGE | | UNIT |
|---|---|---|
| EARTH EXCAVATION | 2.5 | SQ FT. |
| EMBANKMENT | 16.5 | SQ FT. |
| TOPSOIL EXC & PLAC | 19.3 | SQ FT. |

NOTE:
A DEPTH OF 12 INCHES IS USED IN THE TOPSOIL EXCAVATION AND PLACEMENT CALCULATION.

LEGEND:
TEMPORARY PAVEMENT

| ORIGINAL SURVEY | NOTE BOOK | NO. |
|---|---|---|
| SURVEYED | BY | |
| PLOTTED | | |
| TEMPLATE | | |
| AREAS | | |
| AREAS CHECKED | DATE | |

| | | | |
|---|---|---|---|
| DESIGNED - RTA | REVISED - | STATE OF ILLINOIS<br>DEPARTMENT OF TRANSPORTATION | ILLINOIS ROUTE 59<br>PRE-STAGE CROSS-SECTIONS |
| DRAWN - KES | REVISED - | | |
| CHECKED - PJO | REVISED - | | |
| DATE - 12/14/2012 | REVISED - | | SCALE: SHEET NO. 59 OF 64 SHEETS STA. 3973+50 TO STA. 3974+50 |

| F.A.P. RTE. | SECTION | COUNTY | TOTAL SHEETS | SHEET NO. |
|---|---|---|---|---|
| 338 | (112 & 113) WRS-7 | DUPAGE | 1156 | 972 |
| | | CONTRACT NO. 60R30 | | |
| FED. ROAD DIST. NO. | ILLINOIS | FED. AID PROJECT | | |