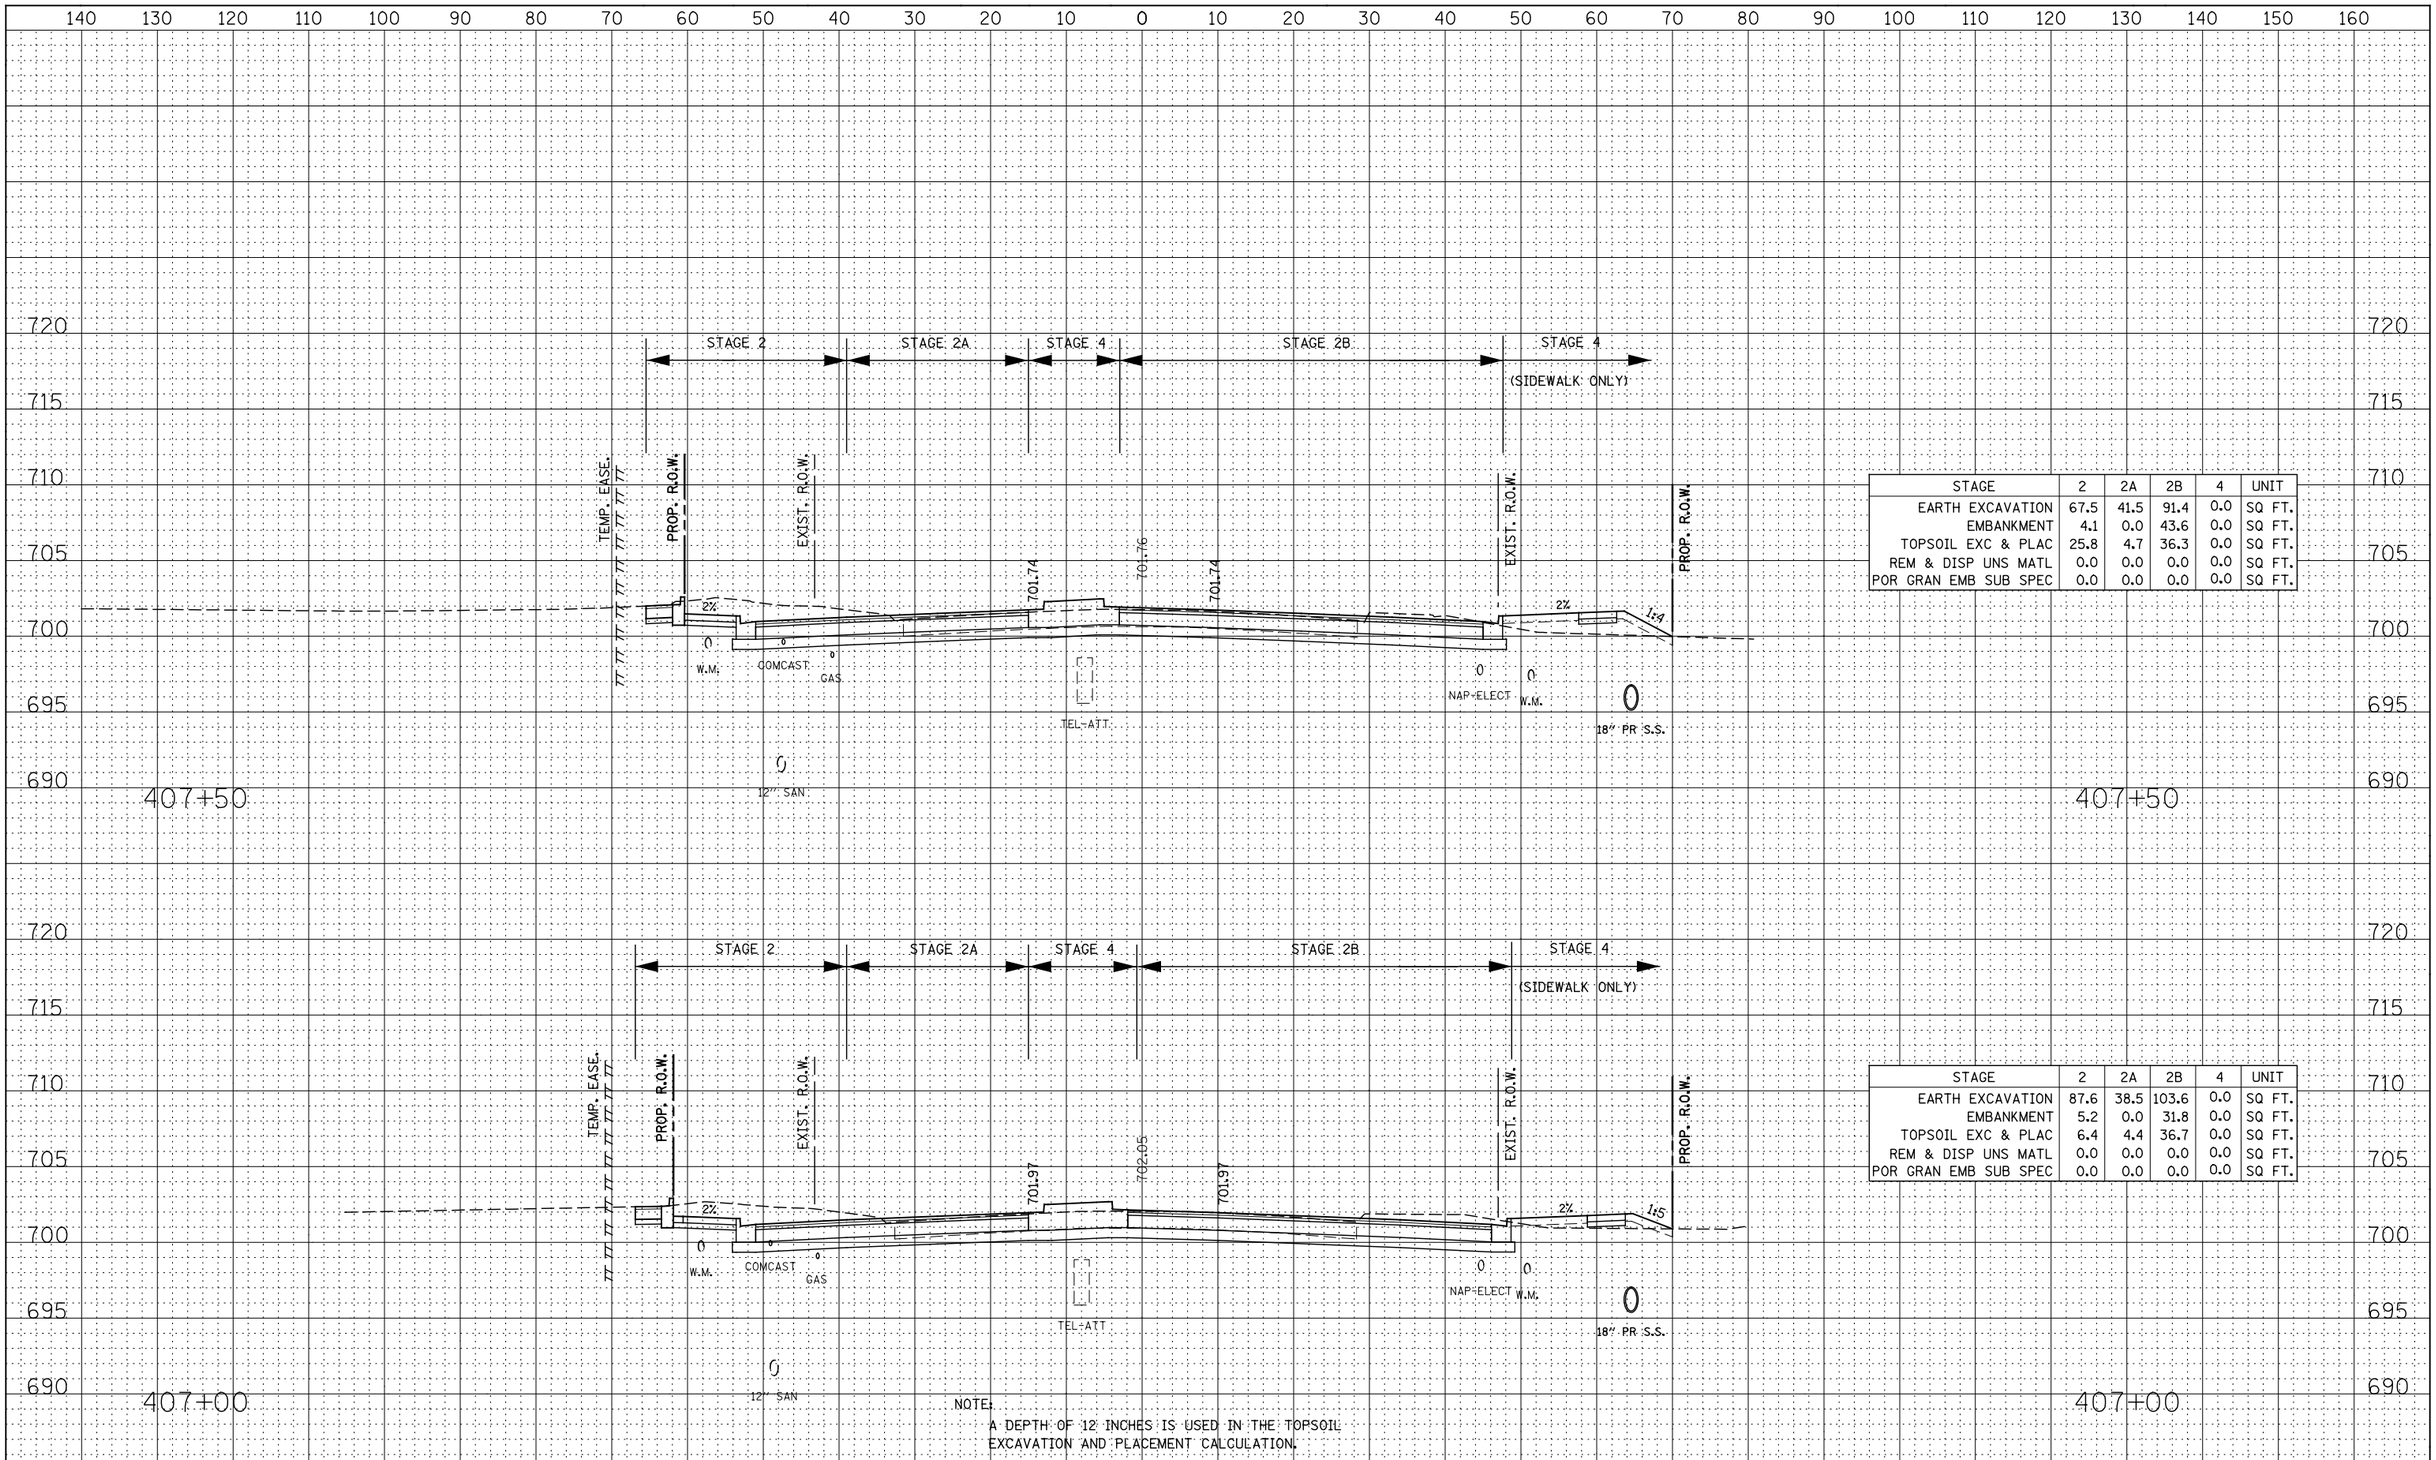

STAGE	2	2A	2B	4	UNIT
EARTH EXCAVATION	67.5	41.5	91.4	0.0	SQ FT.
EMBANKMENT	4.1	0.0	43.6	0.0	SQ FT.
TOPSOIL EXC & PLAC	25.8	4.7	36.3	0.0	SQ FT.
REM & DISP UNS MATL	0.0	0.0	0.0	0.0	SQ FT.
POR GRAN EMB SUB SPEC	0.0	0.0	0.0	0.0	SQ FT.

STAGE	2	2A	2B	4	UNIT
EARTH EXCAVATION	87.6	38.5	103.6	0.0	SQ FT.
EMBANKMENT	5.2	0.0	31.8	0.0	SQ FT.
TOPSOIL EXC & PLAC	6.4	4.4	36.7	0.0	SQ FT.
REM & DISP UNS MATL	0.0	0.0	0.0	0.0	SQ FT.
POR GRAN EMB SUB SPEC	0.0	0.0	0.0	0.0	SQ FT.

FINAL SURVEY	BY	DATE
NOTE BOOK	SURVEYED	
NO.	PLOTTED	
	TEMPLATE	
	AREAS	
	AREAS CHECKED	

ORIGINAL SURVEY	BY	DATE
NOTE BOOK	SURVEYED	
NO.	PLOTTED	
	TEMPLATE	
	AREAS	
	AREAS CHECKED	

DESIGNED - RTA	REVISED -		
DRAWN - KES	REVISED -		
CHECKED - PJO	REVISED -		
DATE - 12/14/2012	REVISED -		

STATE OF ILLINOIS
DEPARTMENT OF TRANSPORTATION

NORTH AURORA ROAD
STAGE 1 THRU 4 CROSS-SECTIONS

SCALE: | SHEET NO. 21 OF 28 SHEETS | STA. 407+00 TO STA. 407+50

F.A.P. RTE.	SECTION	COUNTY	TOTAL SHEETS	SHEET NO.
338	(112 & 113) WRS-7	DUPAGE	1156	1151

CONTRACT NO. 60R30

FED. ROAD DIST. NO. | ILLINOIS | FED. AID PROJECT