FINAL SURVEY		BY	DATE
	SURVEYED		
	PLOTTED		
NOTE BOOK	TEMPLATE		
	AREAS		
NO.	AREAS CHECKED		

ORIGINAL SURVEY		BY	DATE
	SURVEYED		
	PLOTTED		
NOTE BOOK	TEMPLATE		
	AREAS		
NO.	AREAS CHECKED		

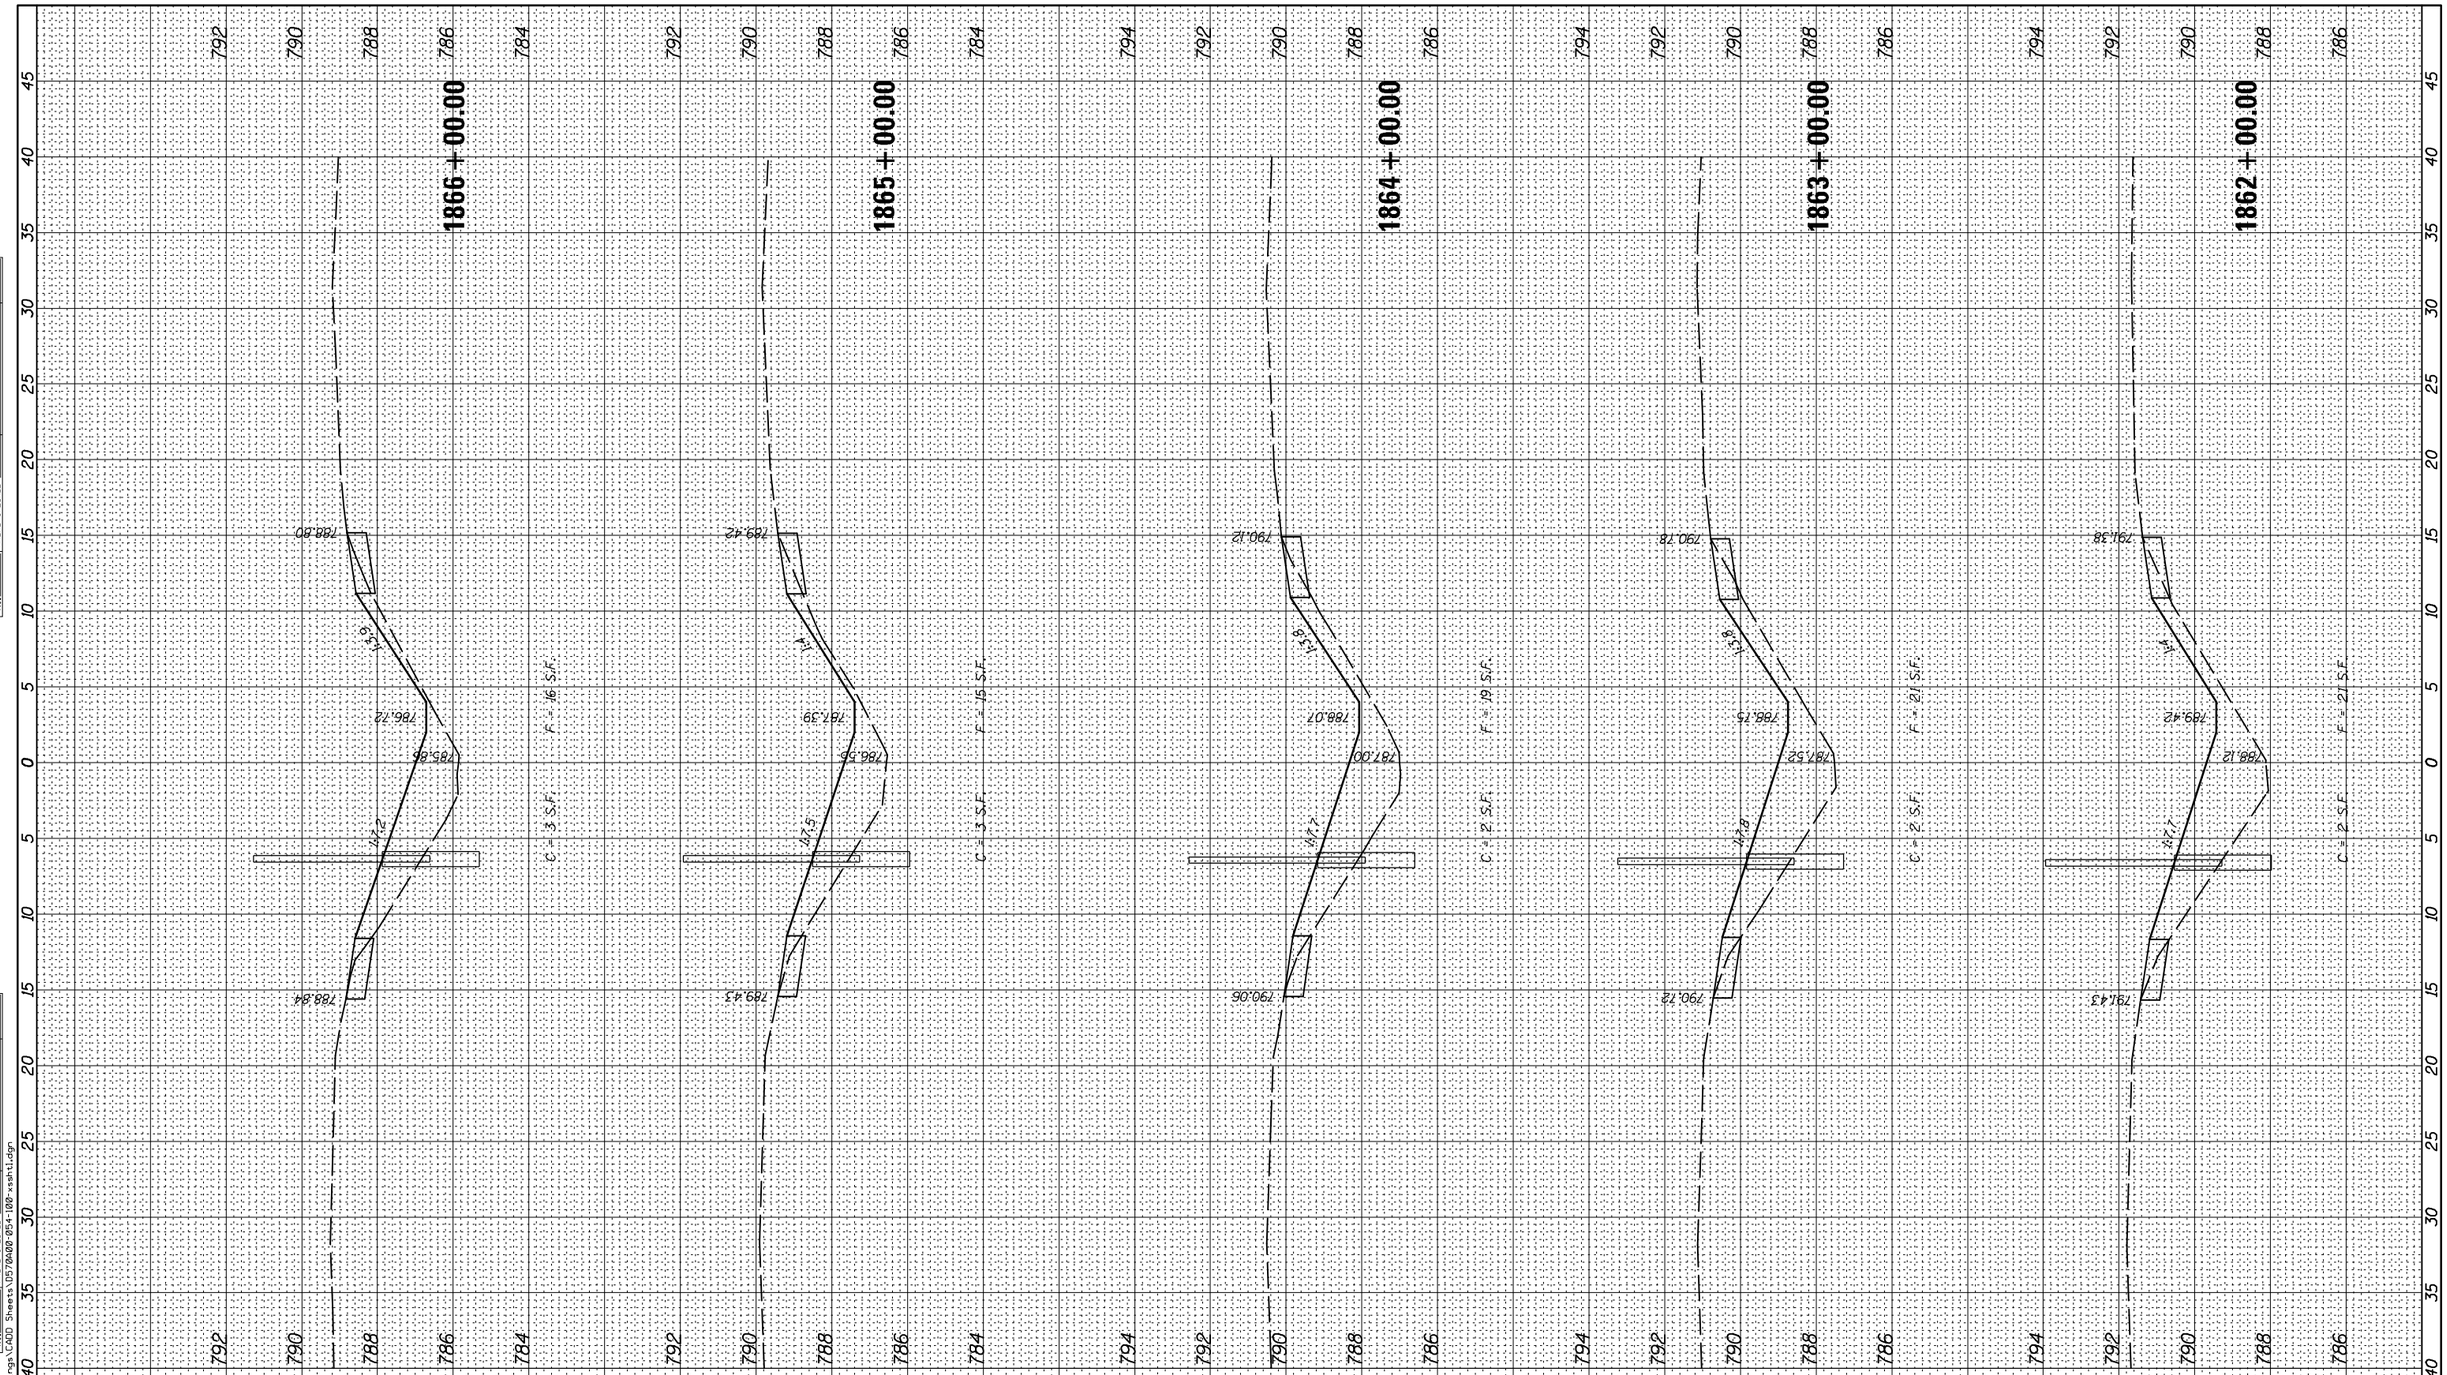

F:\Projects\IDOT PROJECTS\18-006-5\Drawings\CADD Sheets\D5700A02-054-1002-xsshl.dgn

McDonough-Whitlow, P.C. Consulting Engineers & Land Surveyors PROFESSIONAL DESIGN No. 184-002754	USER NAME = Richard Heinke	DESIGNED - JAH	REVISED -
		DRAWN - RNH	REVISED -
	PLOT SCALE = 10.0000 ' / in.	CHECKED - TMM	REVISED -
	PLOT DATE = 3/7/2013	DATE -	REVISED -

STATE OF ILLINOIS
DEPARTMENT OF TRANSPORTATION

CROSS SECTIONS
F.A.I. 74

SCALE: | SHEET 27 OF 66 SHEETS | STA. 1862+00.00 TO STA. 1866+00.00

F.A.I. RTE.	SECTION	COUNTY	TOTAL SHEETS	SHEET NO.
74	MEDIAN CABLE 2013-1	CHAMPAIGN	119	80
		CONTRACT NO. 70A00		
	ILLINOIS FED. AID PROJECT			