LOCATON MAP #1

F.A.P. ROUTE 749 (IL. 133)

FROM W. EDGE OF PARIS TO EDGAR / COLES COUNTY LINE

EDGAR COUNTY / RURAL 2 LANE

LOCATION #1 BEGINS:
STA. 991+50.50

STATION EQUATION:
STA. 1080+50.00 (BK) =
STA. 7+79.47 (AH)

STATION EQUATION:
STA. 312+20.70 (BK) =
STA. 309+71.20 (AH)

STRUCTURE OMISSION:
S.N. 023-0034
STA. 417+80.00 TO
STA. 418+50.00

STATION EQUATION:
STA. 581+27.40 (BK) =
STA. 602+51.50 (AH)

LOCATION #1 ENDS:
STA. 694+92.30

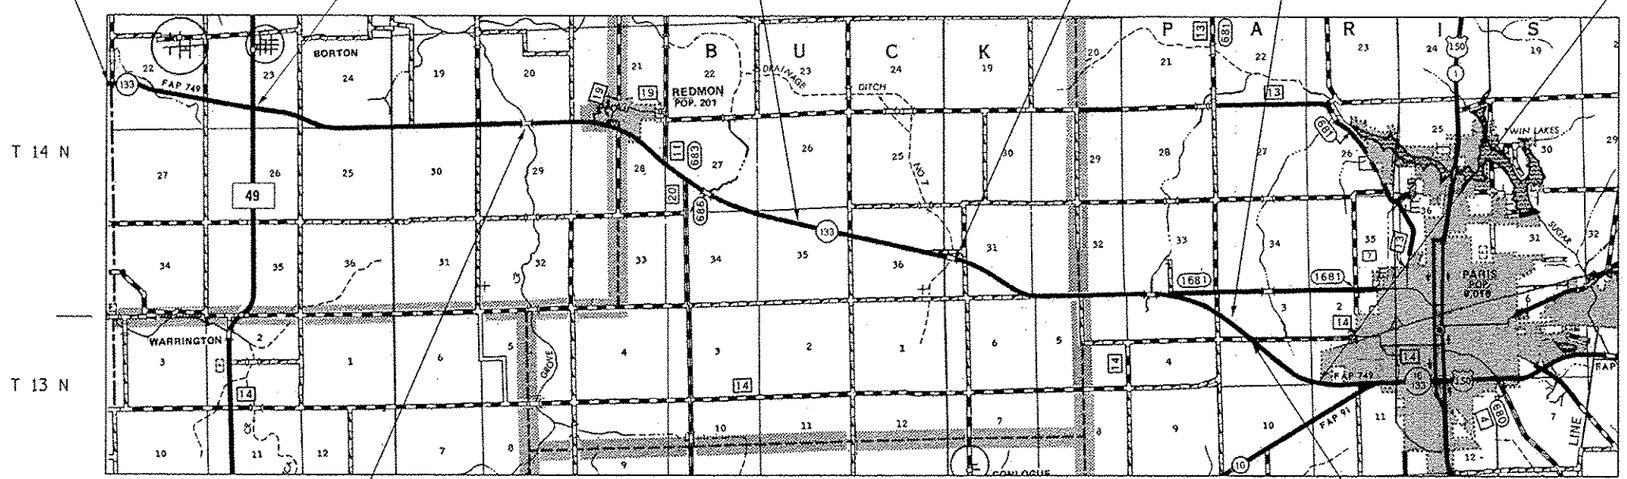

STRUCTURE OMISSION:
S.N. 023-0015
STA. 158+35.80 TO
STA. 161+82.20

URBAN LIMITS BEGIN:
STA. 623+25.00

SCALE
0 1 2 3 4 5 MILES
0' 5000 10000 15000 20000 25000 FEET

N

TOWNSHIPS:
PARIS, BUCK & EMBARRASS

GROSS LENGTH OF LOCATION #1 = 75,737.73 FT = 14.344 MILES

NET LENGTH OF LOCATION #1 = 75,321.67 FT = 14.265 MILES

*SHOULDER REPAIR FY2013-2
** DOUGLAS & EDGAR

FILE NAME = c:\pw_work\pwidot\cear106.jd\d0336898\D70A24-sht-Location Map.dgn	USER NAME = cear106.jd	DESIGNED -	REVISED -	STATE OF ILLINOIS DEPARTMENT OF TRANSPORTATION	LOCATION MAP #1 F.A.P. ROUTE 749 (IL. 133)	F.A. RTE.	SECTION	COUNTY	TOTAL SHEETS / SHEET NO.
		DRAWN -	REVISED -			VAR.	*	**	15 / 3
	PLOT SCALE = 40.0000 ' / in.	CHECKED -	REVISED -					CONTRACT NO. 70A24	
$MODELNAME$	PLOT DATE = 3/20/2013	DATE -	REVISED -		SCALE: SHEET 1 OF 1 SHEETS STA. TO STA.			ILLINOIS FED. AID PROJECT	