# PART OF THE SW 1/4 OF SECTION 27, T3N, R8W, OF THE 3RD PM, MADISON COUNTY, ILLINOIS

| PARCEL NO. | OWNER | TOTAL HOLDING | FEE SIMPLE ACQUISITION GROSS | | REMAINDER | EASEMENTS PE = PERMANENT TE = TEMPORARY | | EASEMENT PURPOSE | PERMANENT TAX NUMBER | PROPERTY ACQUIRED BY |
|---|---|---|---|---|---|---|---|---|---|---|
| | | ACRES | ACRES | SQ. FT. | ACRES | ACRES | SQ. FT. | | | |
| 8411161 | LaSalle National Bank, as Trustee under a Trust Agreement Dated the 3rd day of August, 1964 and known as Trust Number 32671<br>A=MA-3710.0 C=MA-4141.0 | A=2.6534<br>C=0.2787 [1] | A=0.0641<br>C=0.0310 | A=2,793<br>C=1,352 | A=2.5893<br>C=0.2477 | APE=0.0023<br>ATE=0.1413<br>CTE=0.0254 | APE=101<br>ATE=6,153<br>CTE=1,109 | APE=Sight Distance Protection<br>ATE=Entrance Construction, Grading<br>CTE=Entrance Construction, Grading | A=13-2-21-27-13-301-012<br>C=13-2-21-27-13-301-009 | |
| | Alnama Enterprises, Inc.<br>B=MA-3708.0 D=MA-4127.0 | B=0.4330<br>D=0.2867 [1] | B=0.1244<br>D=0.0035 | B=5,420<br>D=151 | B=0.3086<br>D=0.2832 | BTE=0.0582<br>DTE=0.0106 | BTE=2,535<br>DTE=461 | BTE=Entrance Construction, Grading<br>DTE=Entrance Construction, Grading | B=13-2-21-27-13-301-010<br>13-2-21-27-13-301-011<br>D=13-2-21-27-13-301-008 | |

[1] * SEE TOTAL HOLDING AREA SOURCE TABLE ON SHEET 2

PROP. CURVE AL1
P.I. STA. = 1+49.76
Δ = 04°14'25" (RT)
D = 28°38' 52"
R = 200.00'
T = 7.40'
L = 14.80'
P.C. STA. = 1+42.35
P.T. STA. = 1+57.16

PROP. CURVE AL2
P.I. STA. = 0+72.42
Δ = 05°24'10" (LT)
D = 28°38' 52"
R = 200.00'
T = 9.44'
L = 18.86'
P.C. STA. = 0+62.98
P.T. STA. = 0+81.84

PROP. CURVE 159ULT-8
P.I. STA. = 189+30.19
Δ = 02°03'24" (RT)
T = 80.78'
L = 161.54'
R = 4,500.00'
C. = 161.53'
C.B. = N38°05'17"E
P.C. STA. = 188+49.42
P.T. STA. = 190+10.95

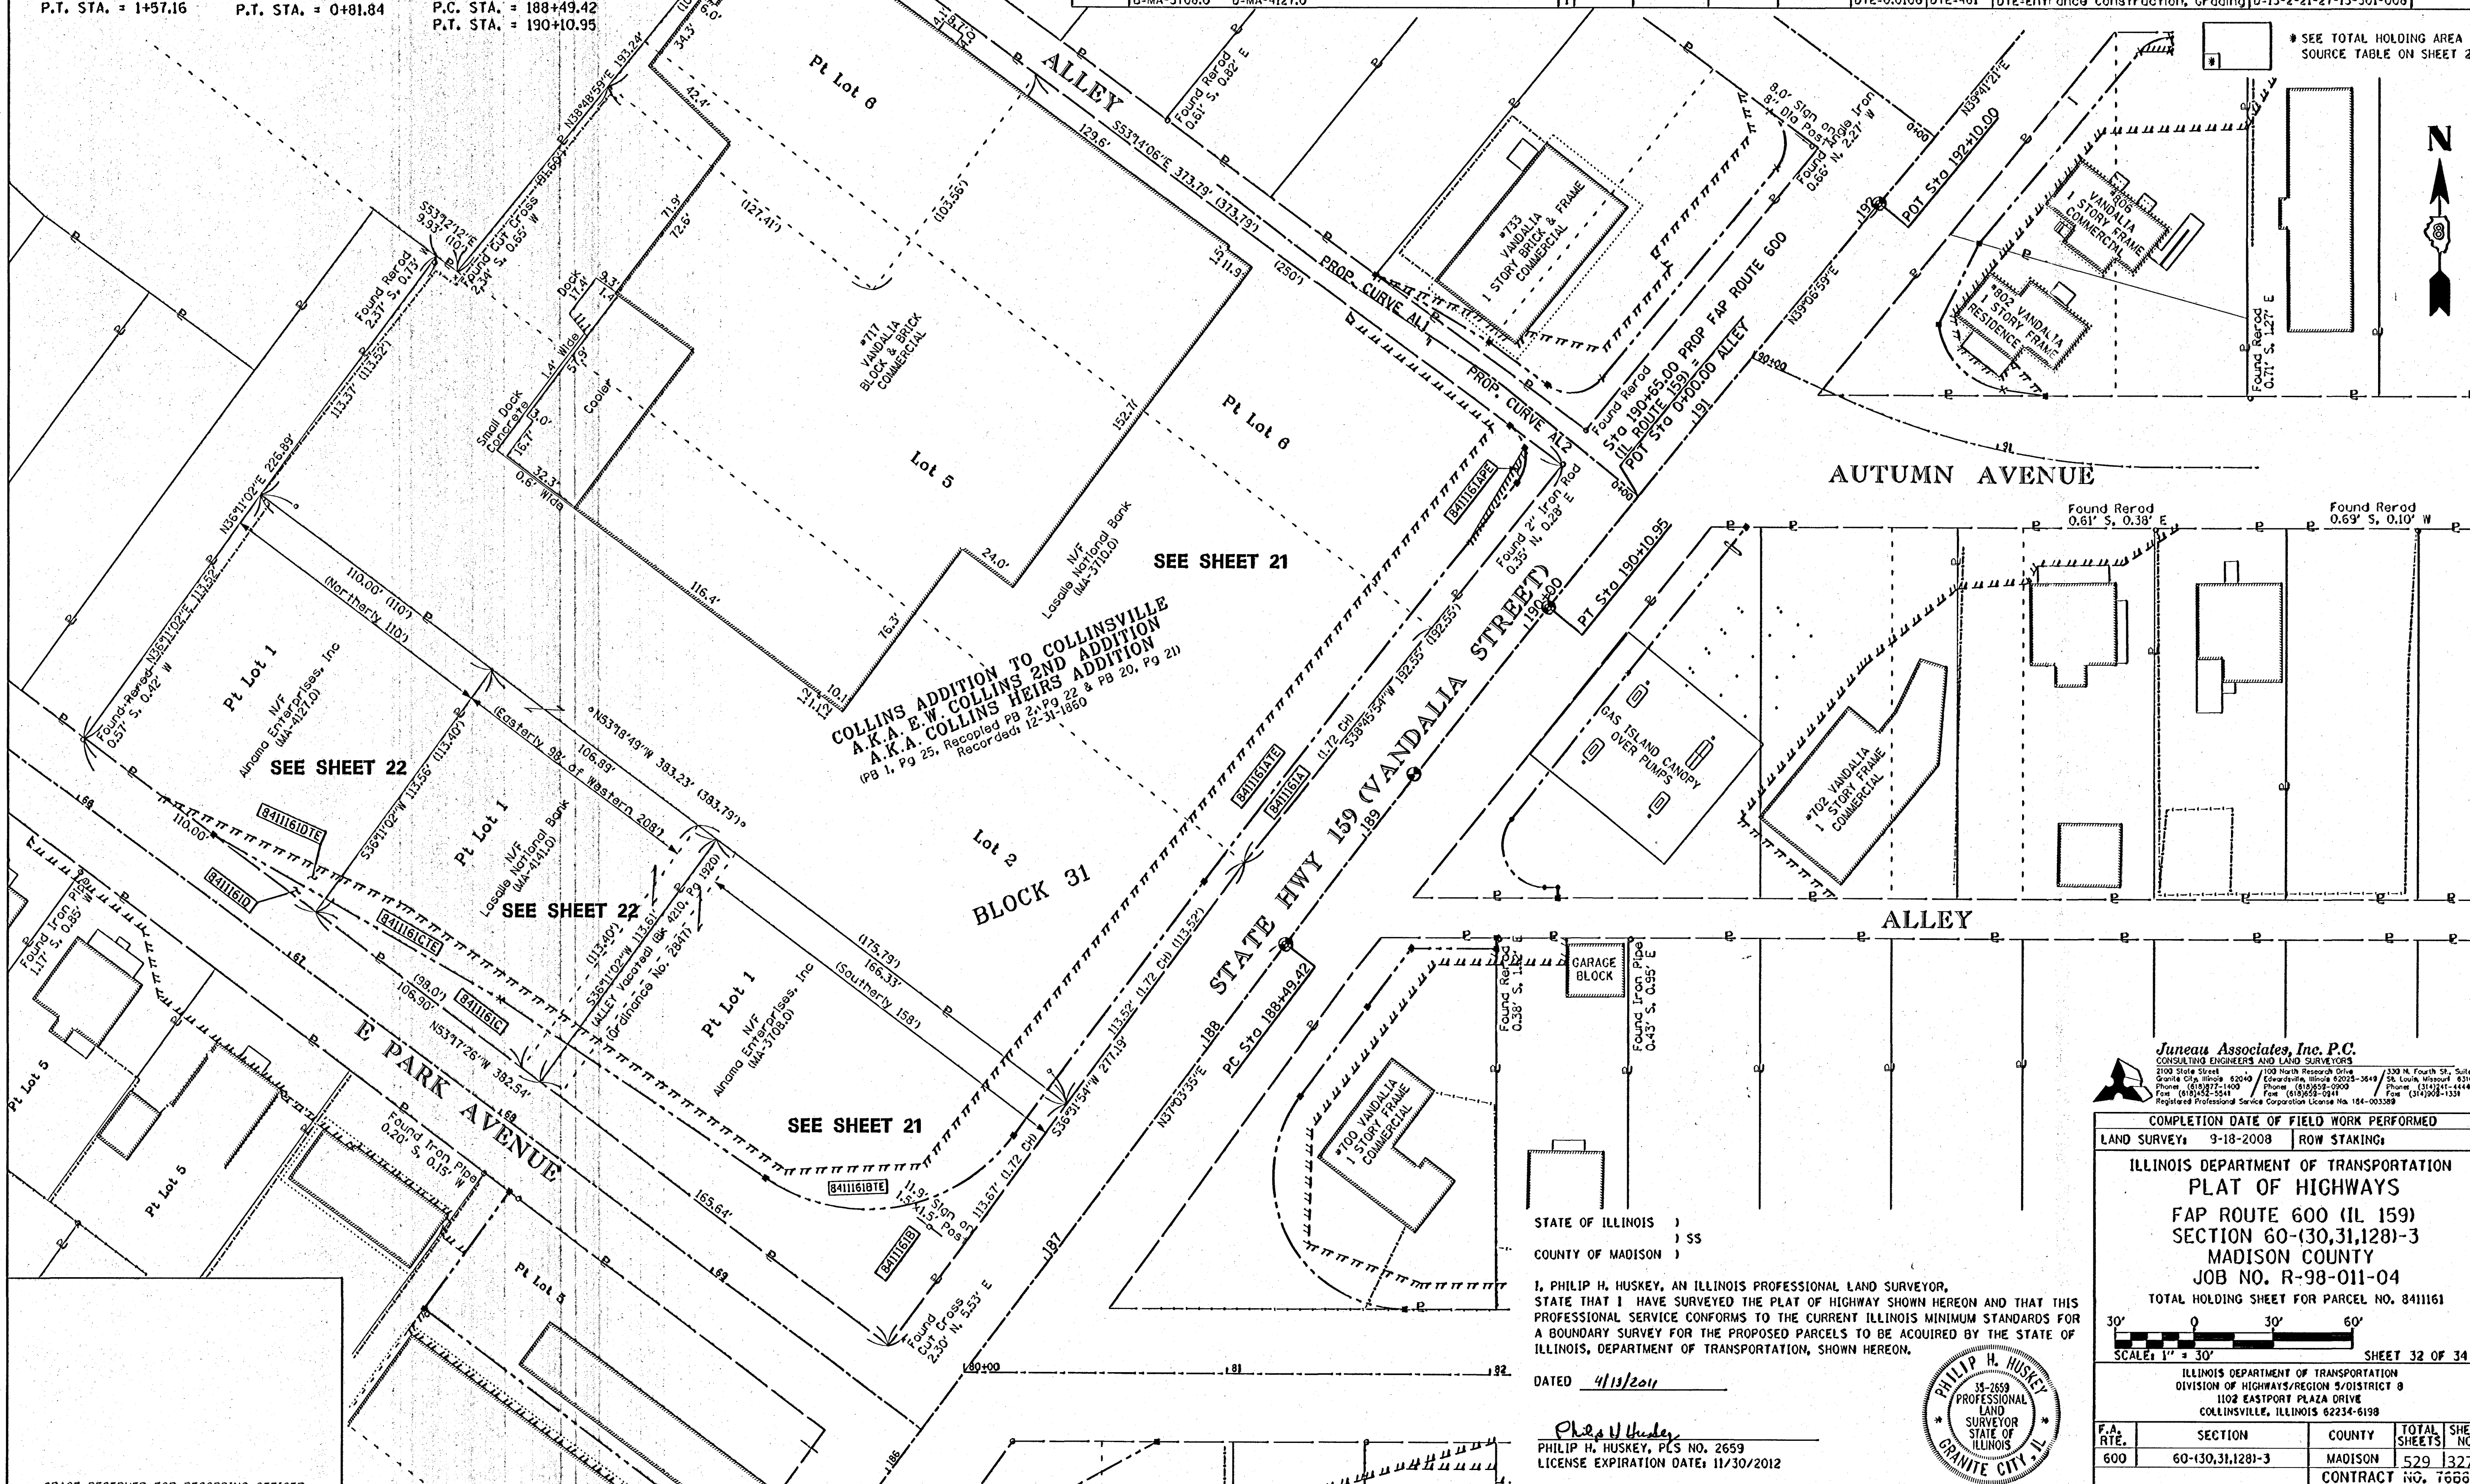


SPACE RESERVED FOR RECORDING OFFICER

STATE OF ILLINOIS )
) SS
COUNTY OF MADISON )

I, PHILIP H. HUSKEY, AN ILLINOIS PROFESSIONAL LAND SURVEYOR, STATE THAT I HAVE SURVEYED THE PLAT OF HIGHWAY SHOWN HEREON AND THAT THIS PROFESSIONAL SERVICE CONFORMS TO THE CURRENT ILLINOIS MINIMUM STANDARDS FOR A BOUNDARY SURVEY FOR THE PROPOSED PARCELS TO BE ACQUIRED BY THE STATE OF ILLINOIS, DEPARTMENT OF TRANSPORTATION, SHOWN HEREON.

DATED 4/13/2011

Philip H Huskey
PHILIP H. HUSKEY, PLS NO. 2659
LICENSE EXPIRATION DATE: 11/30/2012

PHILIP H. HUSKEY 35-2659 PROFESSIONAL LAND SURVEYOR STATE OF ILLINOIS GRANITE CITY, IL


Juneau Associates, Inc. P.C.
CONSULTING ENGINEERS AND LAND SURVEYORS
2100 State Street, Granite City, Illinois 62040, Phone: (618)877-1400, Fax: (618)452-5541 / 100 North Research Drive, Edwardsville, Illinois 62025-3649, Phone: (618)659-0900, Fax: (618)659-0941 / 330 N. Fourth St., Suite 200, St. Louis, Missouri 63102, Phone: (314)241-4444, Fax: (314)909-1331
Registered Professional Service Corporation License No. 184-003389


COMPLETION DATE OF FIELD WORK PERFORMED
LAND SURVEY: 9-18-2008 | ROW STAKING:

ILLINOIS DEPARTMENT OF TRANSPORTATION
PLAT OF HIGHWAYS
FAP ROUTE 600 (IL 159)
SECTION 60-(30,31,128)-3
MADISON COUNTY
JOB NO. R-98-011-04
TOTAL HOLDING SHEET FOR PARCEL NO. 8411161

30' 0 30' 60'
SCALE: 1" = 30'
SHEET 32 OF 34

ILLINOIS DEPARTMENT OF TRANSPORTATION
DIVISION OF HIGHWAYS/REGION 5/DISTRICT 8
1102 EASTPORT PLAZA DRIVE
COLLINSVILLE, ILLINOIS 62234-6198

| F.A. RTE. | SECTION | COUNTY | TOTAL SHEETS | SHEET NO. |
|---|---|---|---|---|
| 600 | 60-(30,31,128)-3 | MADISON | 529 | 327 |
| | | CONTRACT NO. 76886 | | |
| FED. ROAD DIST. NO. | ILLINOIS | FED. AID PROJECT | | |

PLOT DATE: 4-12-2011

053607 JRD