PART OF THE N.W. 1/4 OF SECTION 27, T. 3 N., R. 8 W. OF THE 3RD P.M., IN MADISON COUNTY, ILLINOIS

COORDINATE TABLE			
STATION	OFFSET	NORTH	EAST
201+67.90 BEG. OF PROJECT		733,577.1841	350,261.6405
3+00.00	TILLOTSON ST	733,577.1841	350,261.6405
5+00.00	TILLOTSON ST	733,450.4079	350,416.3266
0+00.00	ALLEY	733,578.2205	350,262.4833
1+45.88	ALLEY	733,666.2560	350,146.1669
0+00.00	MARY AVE	733,747.1247	350,399.8280
1+39.92	MARY AVE	733,830.8648	350,287.7384
0+00.00	ALLEY	733,882.3075	350,509.7521
2+50.00	ALLEY	734,032.4916	350,309.8903
201+74.99	58.18' LT	733,619.3930	350,220.9742
201+94.98	39.00' LT	733,622.7960	350,248.4635
202+51.79	39.00' LT	733,666.8776	350,284.3085
203+01.80	39.00' LT	733,705.6751	350,315.8568
203+30.97	39.00' LT	733,728.3066	350,334.2596
203+50.95	59.82' LT	733,756.9455	350,330.7143
201+90.95	30.61' RT	733,575.7550	350,299.9318
201+90.82	58.91' RT	733,557.8014	350,321.8055
202+10.82	39.00' RT	733,585.8788	350,318.9770
204+11.07	58.18' LT	733,802.5554	350,369.9130
204+31.05	39.00' LT	733,805.9584	350,397.4023
205+01.86	39.00' LT	733,860.8996	350,442.0778
205+36.24	39.00' LT	733,887.5724	350,463.7669
205+51.23	54.61' LT	733,909.0516	350,461.1079

SEE BASIS OF COORDINATES AND BEARINGS STATEMENT ON SHEET 2

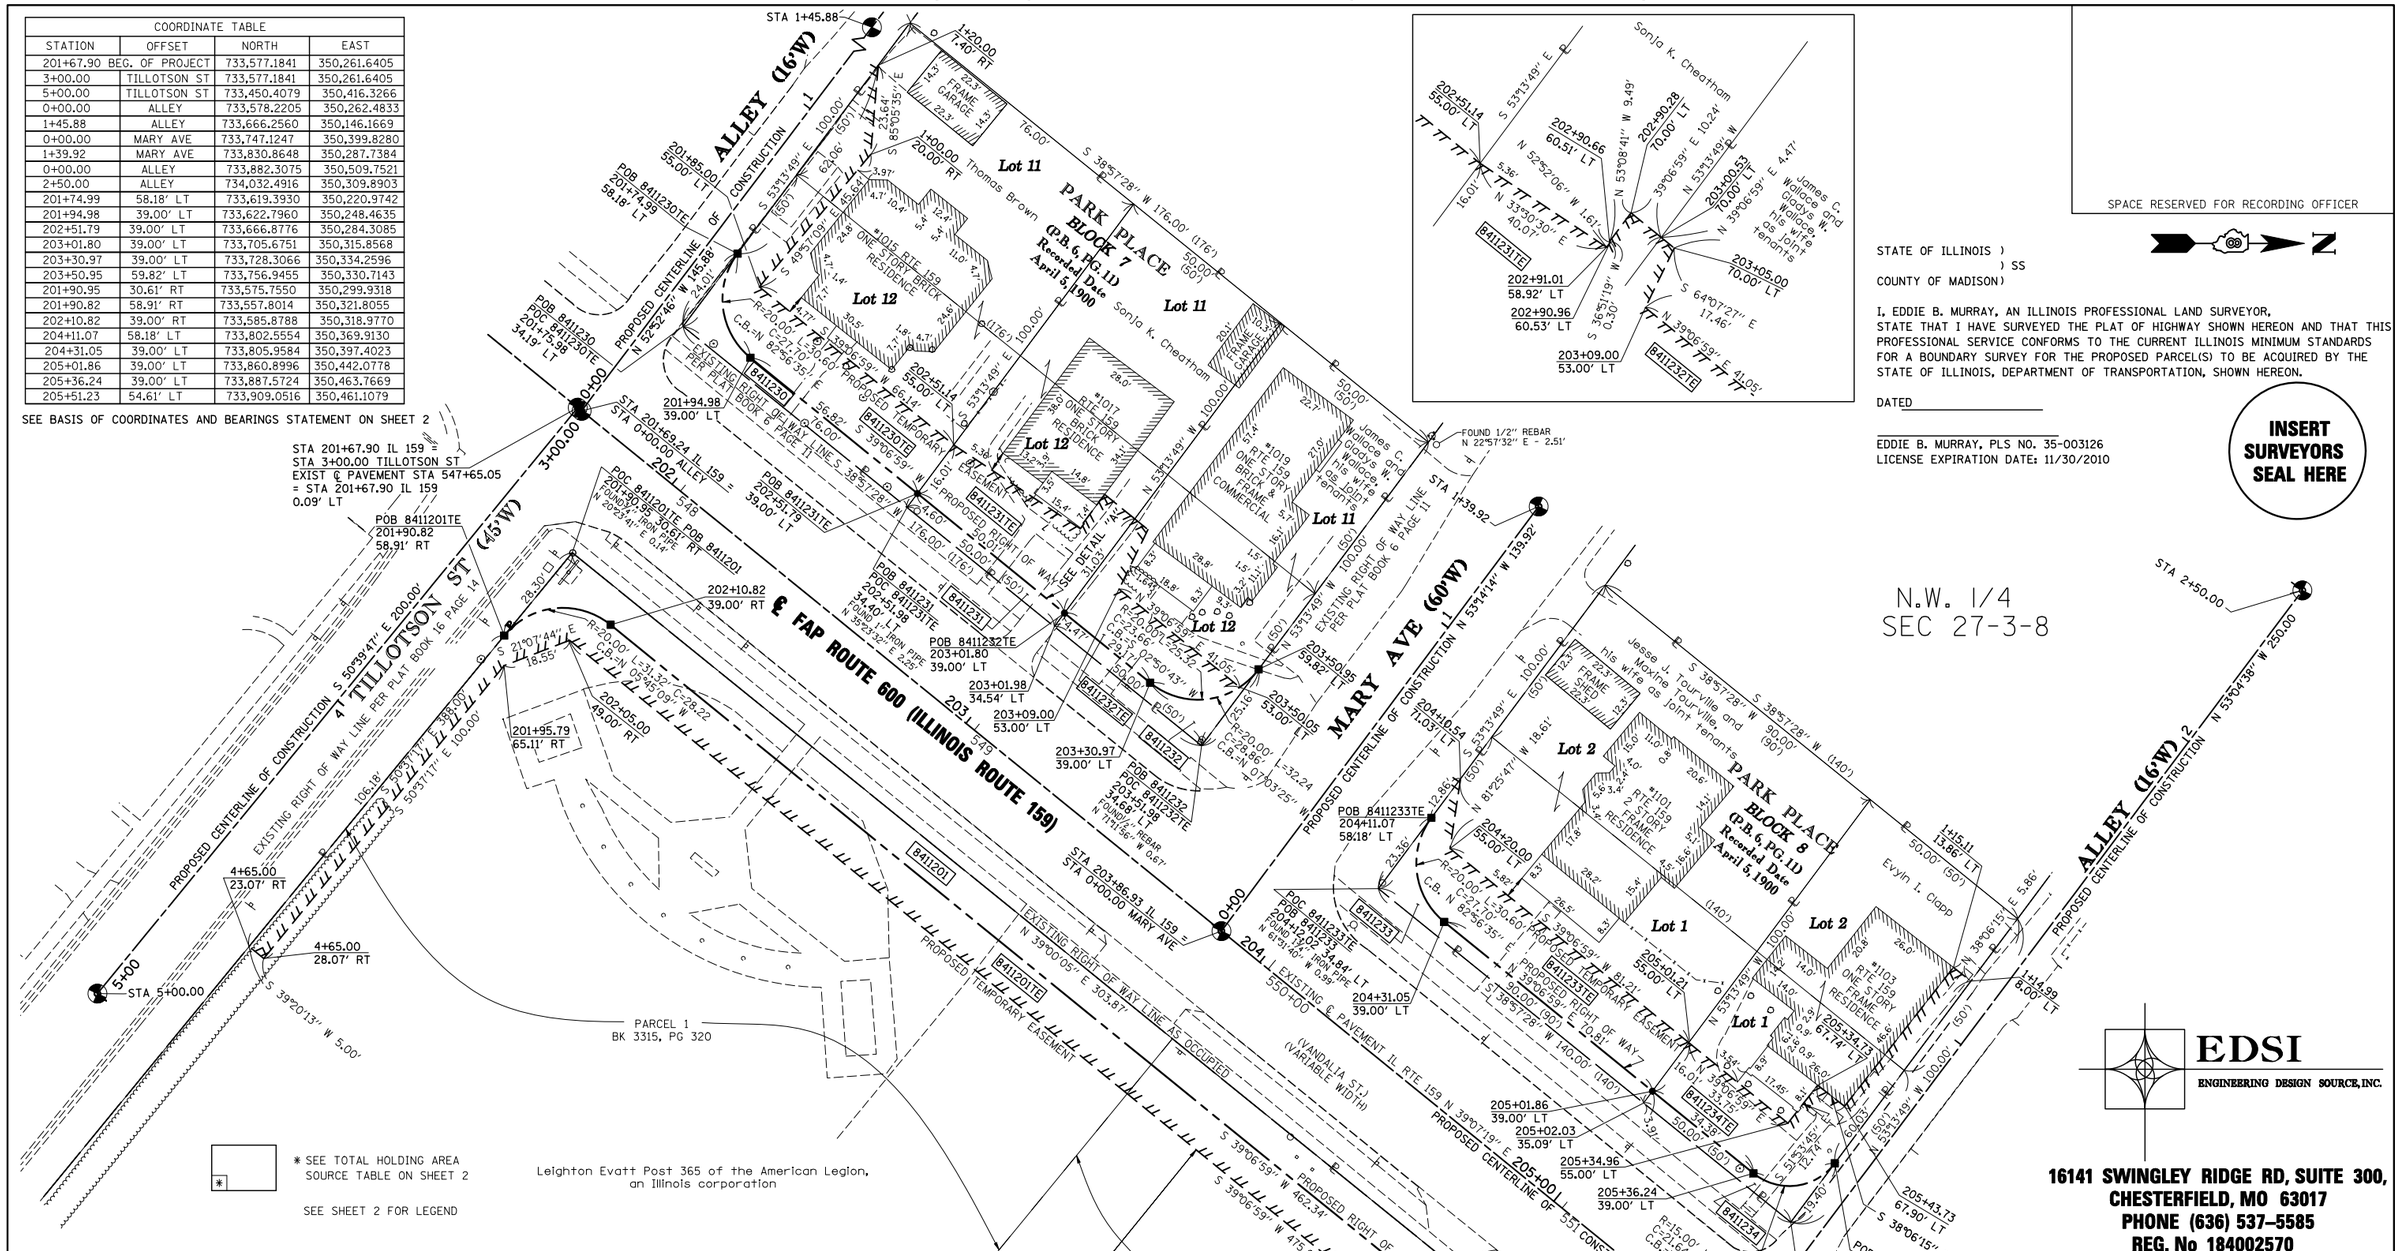

STATE OF ILLINOIS)
) SS
COUNTY OF MADISON)

I, EDDIE B. MURRAY, AN ILLINOIS PROFESSIONAL LAND SURVEYOR, STATE THAT I HAVE SURVEYED THE PLAT OF HIGHWAY SHOWN HEREON AND THAT THIS PROFESSIONAL SERVICE CONFORMS TO THE CURRENT ILLINOIS MINIMUM STANDARDS FOR A BOUNDARY SURVEY FOR THE PROPOSED PARCEL(S) TO BE ACQUIRED BY THE STATE OF ILLINOIS, DEPARTMENT OF TRANSPORTATION, SHOWN HEREON.

DATED _____

EDDIE B. MURRAY, PLS NO. 35-003126
LICENSE EXPIRATION DATE: 11/30/2010

INSERT SURVEYORS SEAL HERE

EDSI
ENGINEERING DESIGN SOURCE, INC.

16141 SWINGLEY RIDGE RD, SUITE 300,
CHESTERFIELD, MO 63017
PHONE (636) 537-5585
REG. No 184002570

PARCEL NO.	OWNER	TOTAL HOLDING	FEE SIMPLE ACQUISITION		REMAINDER	EASEMENTS PE = PERMANENT TE = TEMPORARY		EASEMENT PURPOSE	PERMANENT TAX NUMBER(S)	PROPERTY ACQUIRED BY
		ACRES	ACRES	SQ. FT.	ACRES	ACRES	SQ. FT.			
8411230	Thomas Brown DOC. NO. 2006R26503 TITLE REPORT NO. MA-3727	0.1744 [1]	0.0100	436	0.1644	TE 0.0407	TE 1,771	SIDEWALK CONSTRUCTION & GRADING	13-2-21-27-10-101-026	
8411231	Sonja K. Cheatham BK 3722, BK 792 TITLE REPORT NO. MA-3728	0.1147 [1]	0.0052	227	0.1095	TE 0.0237	TE 1,031	SIDEWALK CONSTRUCTION, ENTRANCE CONSTRUCTION & GRADING	13-2-21-27-10-101-025	
8411232	James C. Wallace and Gladys W. Wallace, his wife as joint tenants BK 2401, PG 311, TITLE REPORT NO. MA-3729	0.1147 [1]	0.0072	314	0.1075	TE 0.0164	TE 712	SIDEWALK CONSTRUCTION & GRADING	13-2-21-27-10-101-024	
8411201	Leighton Evatt Post 365 of the American Legion, an Illinois corporation, BK 3315, PG 320, DOC. NO. 2005R17493 TITLE REPORT NO. MA-3450 & MA-3731.2	5.4527 [5]	0.1091	4,752	5.3436	TE 0.1339	TE 5,831	SIDEWALK CONSTRUCTION, ENTRANCE CONSTRUCTION & GRADING	13-1-21-27-10-102-003 13-2-21-27-10-102-003(pt)	
8411233	Jesse J. Tourville and Maxine Tourville, his wife as joint tenants BK 3041, PG 223 TITLE REPORT NO. MA-3730	0.2065 [1]	0.0101	441	0.1964	TE 0.0329	TE 1,433	SIDEWALK CONSTRUCTION & GRADING	13-2-21-27-10-101-013	
8411234	Evyln I. Clapp DOC. NO. 2009R05563 TITLE REPORT NO. MA-3731	0.1147 [1]	0.0056	245	0.1091	TE 0.0288	TE 1,253	SIDEWALK CONSTRUCTION & GRADING	13-2-21-27-10-101-012	

COMPLETION DATE OF FIELD WORK PERFORMED
LAND SURVEY: ROW STAKING:

ILLINOIS DEPARTMENT OF TRANSPORTATION
PLAT OF HIGHWAYS
FAP ROUTE 600 (IL 159)
SECTION 60-(30,31,128)-3
MADISON COUNTY
JOB NO. R-98-011-04

STATION 201+00 TO STATION 206+00

20' 0 20' 40'
SCALE: 1" = 20'

SHEET 3 OF 21

ILLINOIS DEPARTMENT OF TRANSPORTATION
DIVISION OF HIGHWAYS/REGION 5/DISTRICT 8
1102 EASTPORT PLAZA DRIVE
COLLINSVILLE, ILLINOIS 62234-6198

F.A.P. RTE.	SECTION	COUNTY	TOTAL SHEETS	SHEET NO.
600	60-(30,31,128)-3	MADISON	529	330
		CONTRACT NO.		

FED. ROAD DIST. NO. _ | ILLINOIS | FED. AID PROJECT