PART OF THE N.W. 1/4 OF SECTION 27, T. 3 N., R. 8 W. OF THE 3RD P.M., IN MADISON COUNTY, ILLINOIS

PARCEL NO.	OWNER	TOTAL HOLDING ACRES	FEE SIMPLE ACQUISITION ACRES	FEE SIMPLE ACQUISITION SQ. FT.	REMAINDER ACRES	EASEMENTS PE = PERMANENT TE = TEMPORARY ACRES	EASEMENTS SQ. FT.	EASEMENT PURPOSE	PERMANENT TAX NUMBER(S)	PROPERTY ACQUIRED BY
8411205	First Collinsville Bank DOC. NO. 2004R37788 TITLE REPORT NO. MA-4145	0.9848 [1]	0.0422	1,840	0.9426	TE 0.0373	TE 1,625	GRADING	13-2-21-27-10-103-051	
8411206	Joseph E. Osborn and Donald P. Osborn D/B/A Osborn Devolpment, a Partnership BK 4463, PG 619 TITLE REPORT NO. MA-3449	1.2908 [1]	0.0166	722	1.2742	TE 0.0331	TE 1,442	ENTRANCE CONSTRUCTION & GRADING	13-2-21-27-10-103-049	
8411204	Son of Life Fellowship, Inc. BK 3261, PG 491 TITLE REPORT NO. MA-3447	10.6444 [5]	0.1064	4,633	10.5380	PE 0.0503 TE-A 0.2223 TE-B 0.1703	PE 2,190 TE-A 9,683 TE-B 7,416	TE=SIDEWALK & ENTRANCE CONSTRUCTION & GRADING PE=DRAINAGE & MAINTENANCE	13-2-21-27-10-101-001 13-2-21-27-06-103-012.001 13-1-21-27-06-103-013 13-1-21-27-06-103-014	

SPACE RESERVED FOR RECORDING OFFICER

* SEE TOTAL HOLDING AREA SOURCE TABLE ON SHEET 2
SEE SHEET 2 FOR LEGEND

STATE OF ILLINOIS)
) SS
COUNTY OF MADISON)

I, EDDIE B. MURRAY, AN ILLINOIS PROFESSIONAL LAND SURVEYOR, STATE THAT I HAVE SURVEYED THE PLAT OF HIGHWAY SHOWN HEREON AND THAT THIS PROFESSIONAL SERVICE CONFORMS TO THE CURRENT ILLINOIS MINIMUM STANDARDS FOR A BOUNDARY SURVEY FOR THE PROPOSED PARCEL(S) TO BE ACQUIRED BY THE STATE OF ILLINOIS, DEPARTMENT OF TRANSPORTATION, SHOWN HEREON.

DATED _____

EDDIE B. MURRAY, PLS NO. 35-003126
LICENSE EXPIRATION DATE: 11/30/2010

INSERT SURVEYORS SEAL HERE

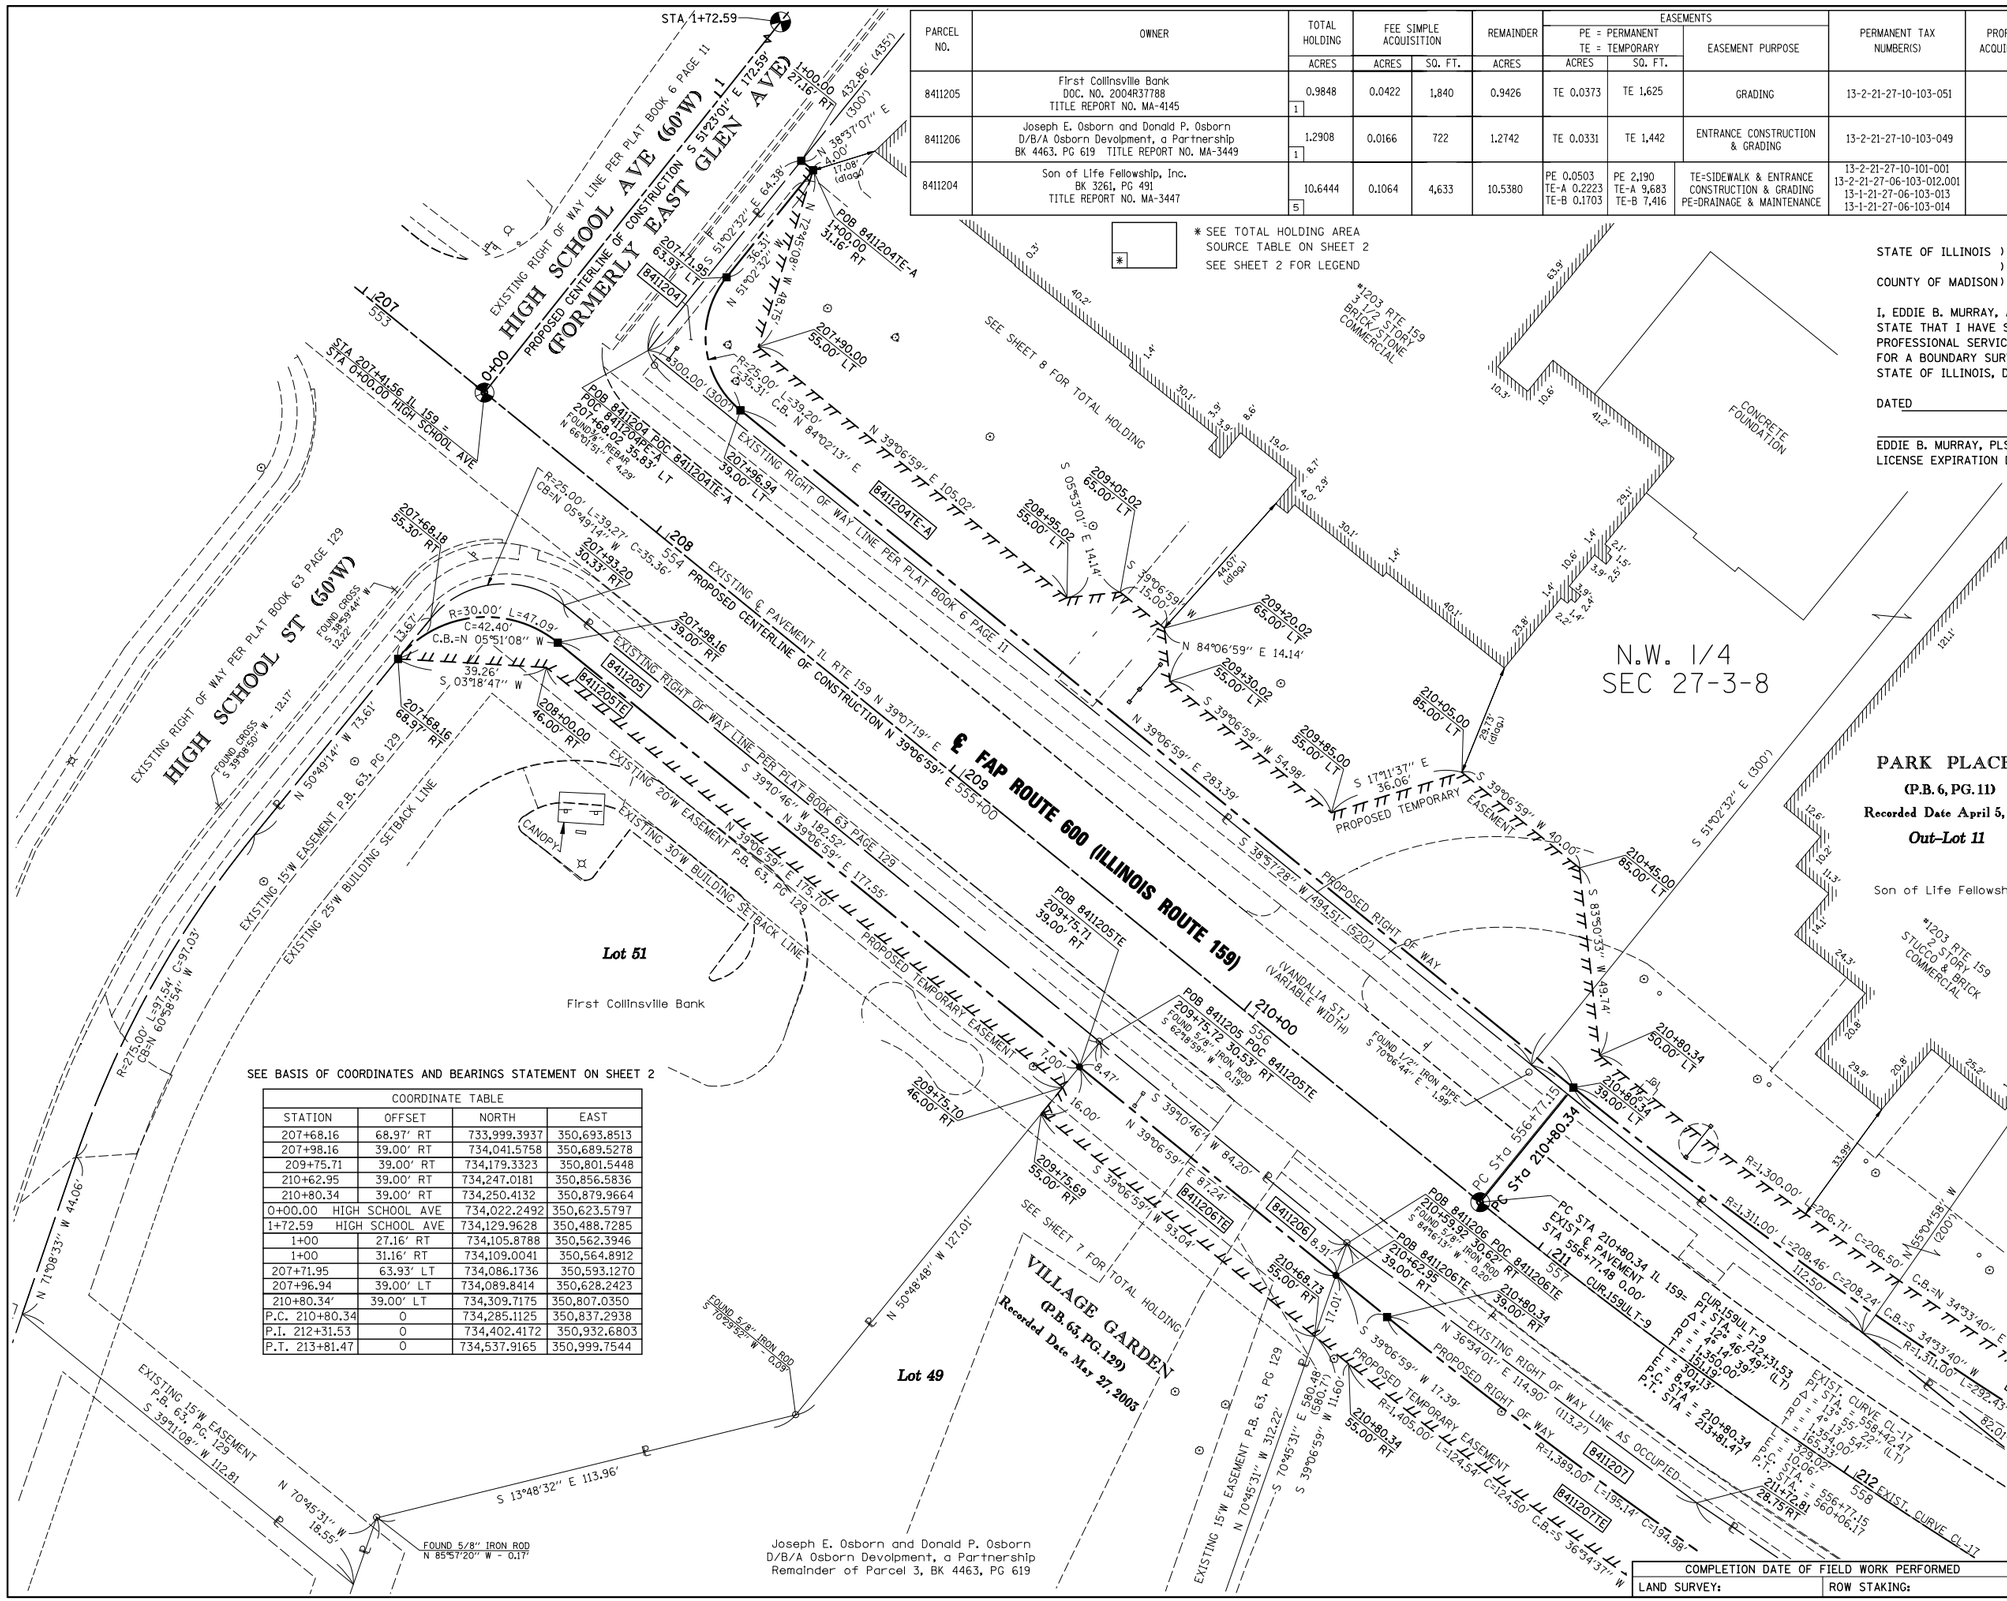

SEE BASIS OF COORDINATES AND BEARINGS STATEMENT ON SHEET 2

COORDINATE TABLE			
STATION	OFFSET	NORTH	EAST
207+68.16	68.97' RT	733,999.3937	350,693.8513
207+98.16	39.00' RT	734,041.5758	350,689.5278
209+75.71	39.00' RT	734,179.3323	350,801.5448
210+62.95	39.00' RT	734,247.0181	350,856.5836
210+80.34	39.00' RT	734,250.4132	350,879.9664
0+00.00	HIGH SCHOOL AVE	734,022.2492	350,623.5797
1+72.59	HIGH SCHOOL AVE	734,129.9628	350,488.7285
1+00	27.16' RT	734,105.8788	350,562.3946
1+00	31.16' RT	734,109.0041	350,564.8912
207+71.95	63.93' LT	734,086.1736	350,593.1270
207+96.94	39.00' LT	734,089.8414	350,628.2423
210+80.34'	39.00' LT	734,309.7175	350,807.0350
P.C. 210+80.34	0	734,285.1125	350,837.2938
P.I. 212+31.53	0	734,402.4172	350,932.6803
P.T. 213+81.47	0	734,537.9165	350,999.7544

EDSI
ENGINEERING DESIGN SOURCE, INC.

16141 SWINGLEY RIDGE RD, SUITE 300,
CHESTERFIELD, MO 63017
PHONE (636) 537-5585
REG. No 184002570

ILLINOIS DEPARTMENT OF TRANSPORTATION
PLAT OF HIGHWAYS
FAP ROUTE 600 (IL 159)
SECTION 60-(30,31,128)-3
MADISON COUNTY
JOB NO. R-98-011-04

STATION 207+00 TO STATION 212+00

20' 0 20' 40'
SCALE: 1" = 20'
SHEET 5 OF 21

ILLINOIS DEPARTMENT OF TRANSPORTATION
DIVISION OF HIGHWAYS/REGION 5/DISTRICT 8
1102 EASTPORT PLAZA DRIVE
COLLINSVILLE, ILLINOIS 62234-6198

F.A.P. RTE.	SECTION	COUNTY	TOTAL SHEETS	SHEET NO.
600	60-(30,31,128)-3	MADISON	529	332
		CONTRACT NO.		

FED. ROAD DIST. NO. _ | ILLINOIS | FED. AID PROJECT

COMPLETION DATE OF FIELD WORK PERFORMED
LAND SURVEY: | ROW STAKING: