FINAL SURVEY	BY	DATE
NOTE BOOK		
NO.		

SURVEYED
PLOTTED
TEMPLATE
AREAS
AREAS CHECKED

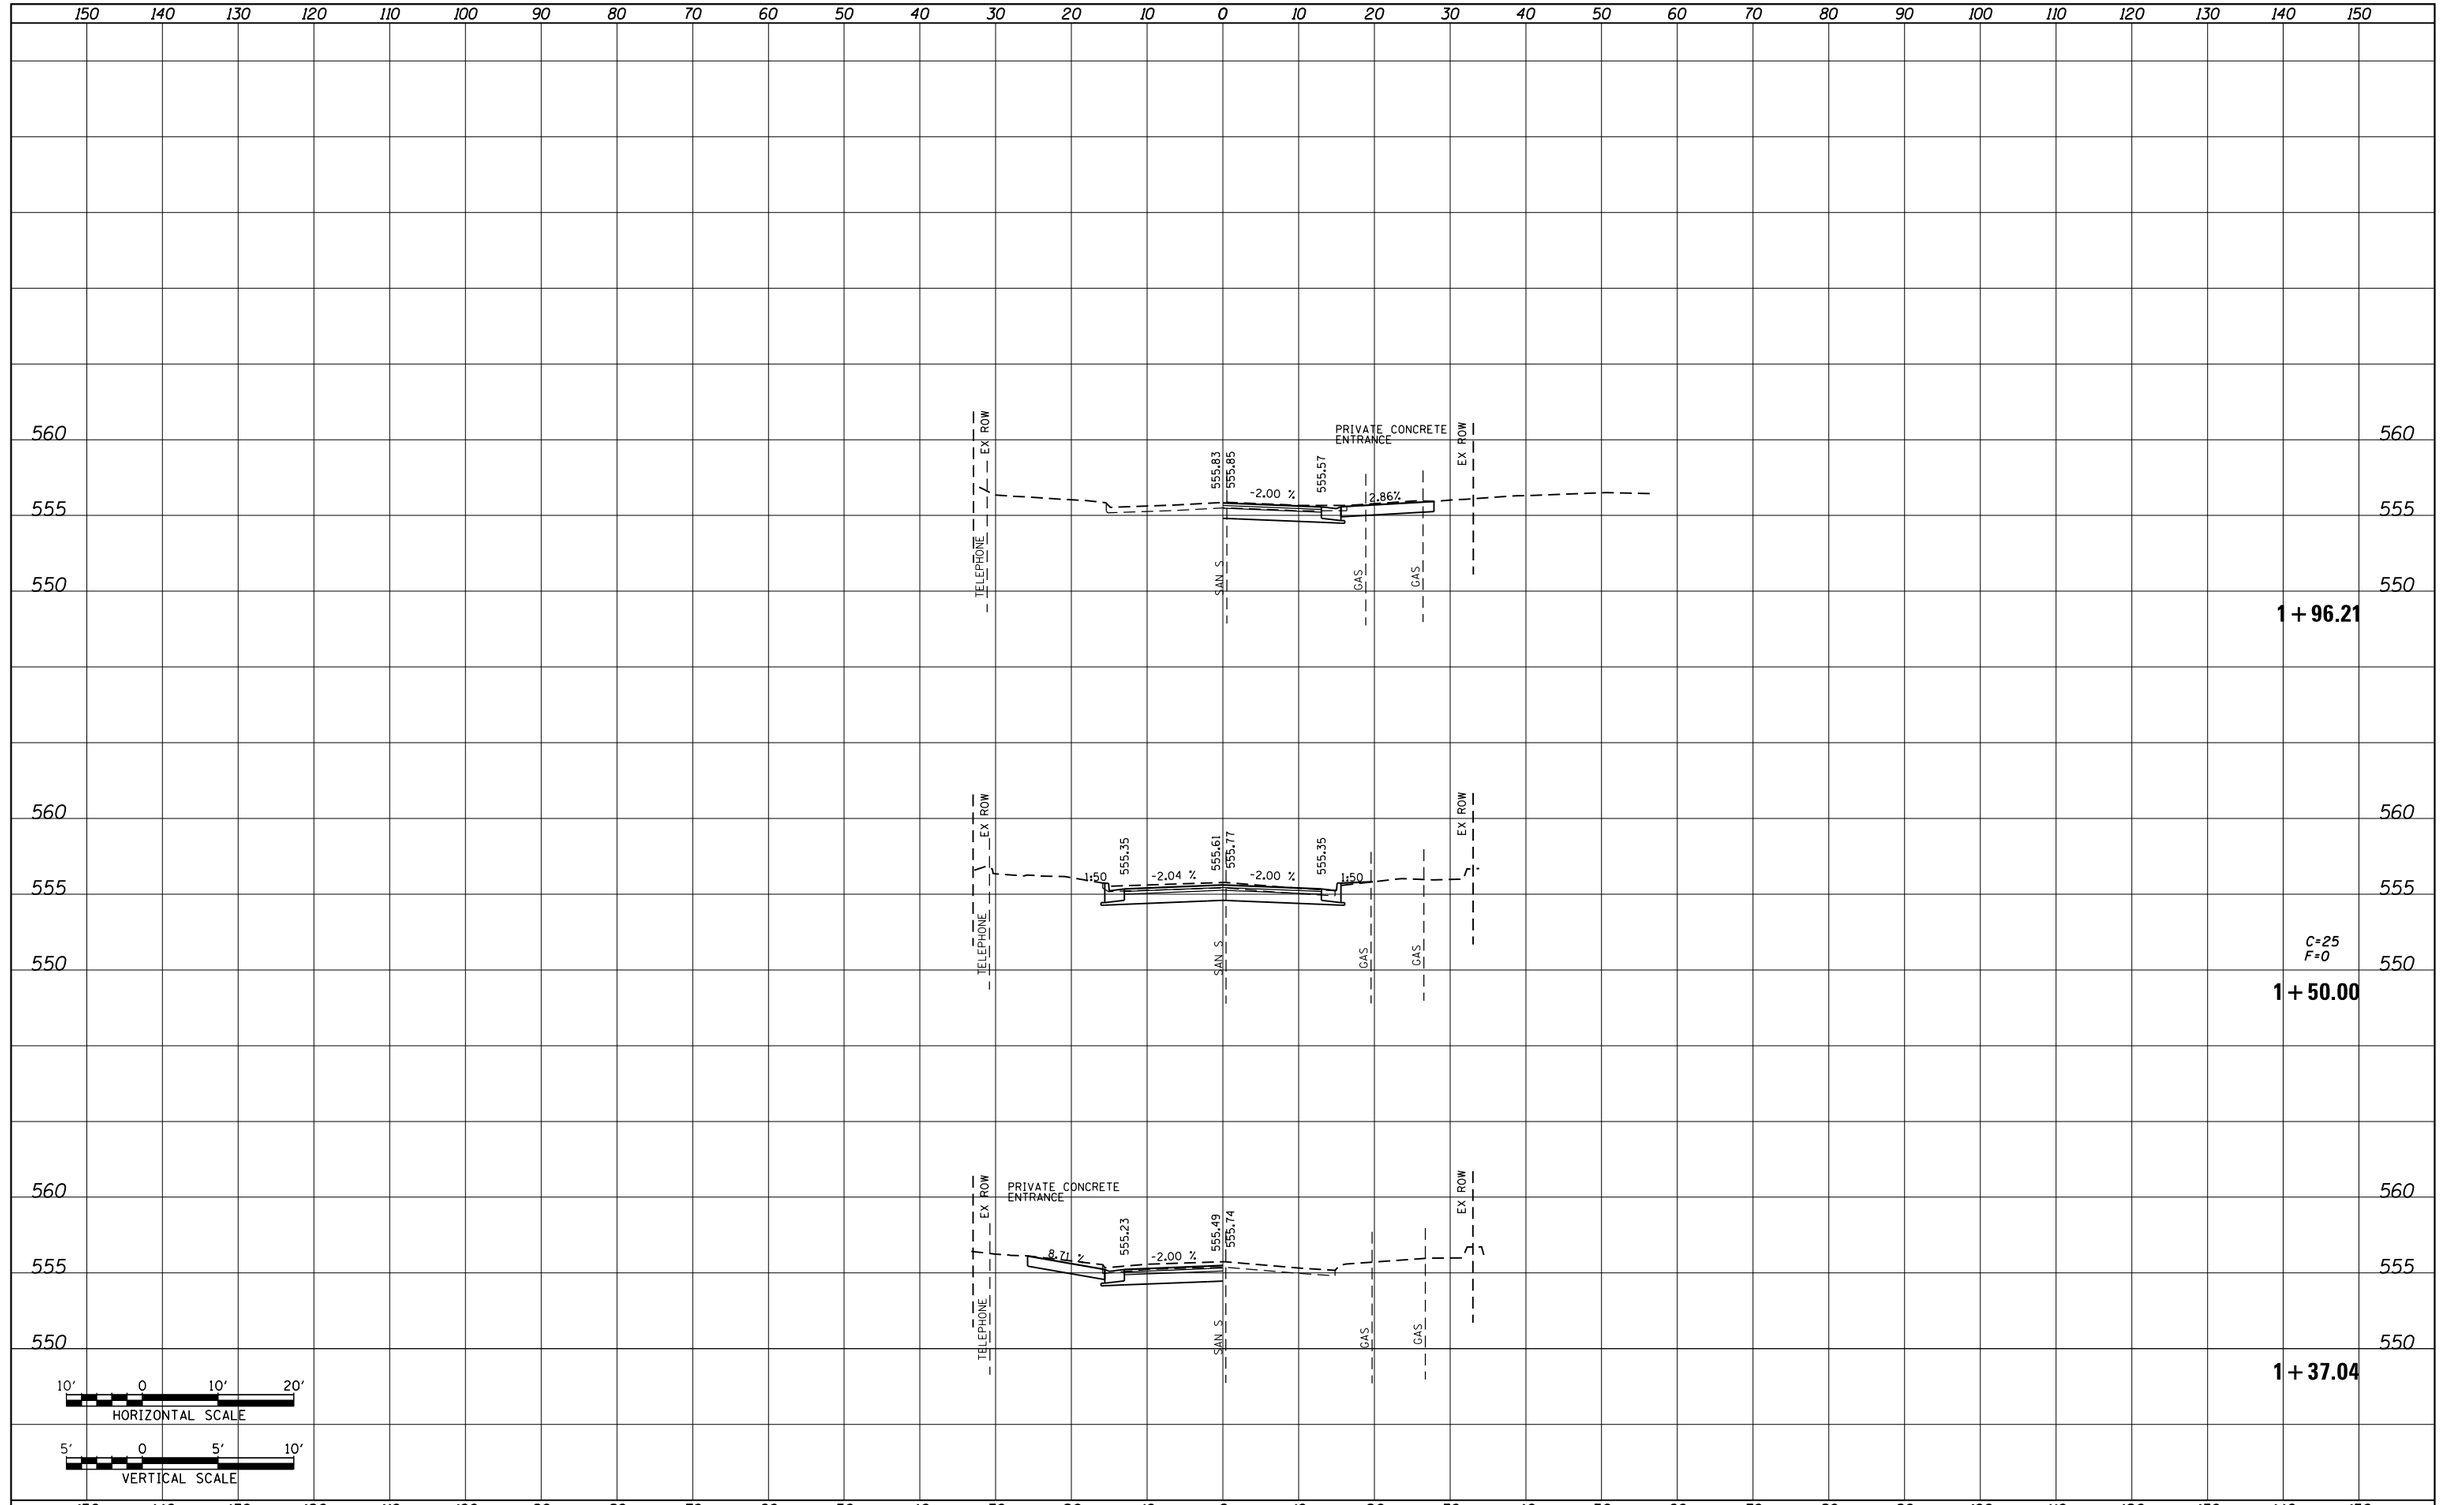

ORIGINAL SURVEY	BY	DATE
NOTE BOOK		
NO.		

SURVEYED
PLOTTED
TEMPLATE
AREAS
AREAS CHECKED

10′ 0 10′ 20′
HORIZONTAL SCALE

5′ 0 5′ 10′
VERTICAL SCALE

FILE NAME = P:\Projects\513501\CADD\DGN\D876B85-sht-xsc-madison.dgn	USER NAME = default	DESIGNED - AGF	REVISED -
		DRAWN - AGF	REVISED -
	PLOT SCALE = 20.0000 ' / in.	CHECKED - CLS	REVISED -
	PLOT DATE = 1/25/2013	DATE - 01/25/2013	REVISED -

STATE OF ILLINOIS
DEPARTMENT OF TRANSPORTATION

MADISON AVE
SIDE ROAD CROSS SECTIONS

SCALE: H: 1″=10′ V: 1″=5′ | SHEET NO. 2 OF 3 SHEETS | STA. 1+37.04 | TO STA. 1+96.21

F.A.P. RTE.	SECTION	COUNTY	TOTAL SHEETS	SHEET NO.
600	60-(30,31,128)-3	MADISON	529	445
		CONTRACT NO. 76B85		
		ILLINOIS FED. AID PROJECT		