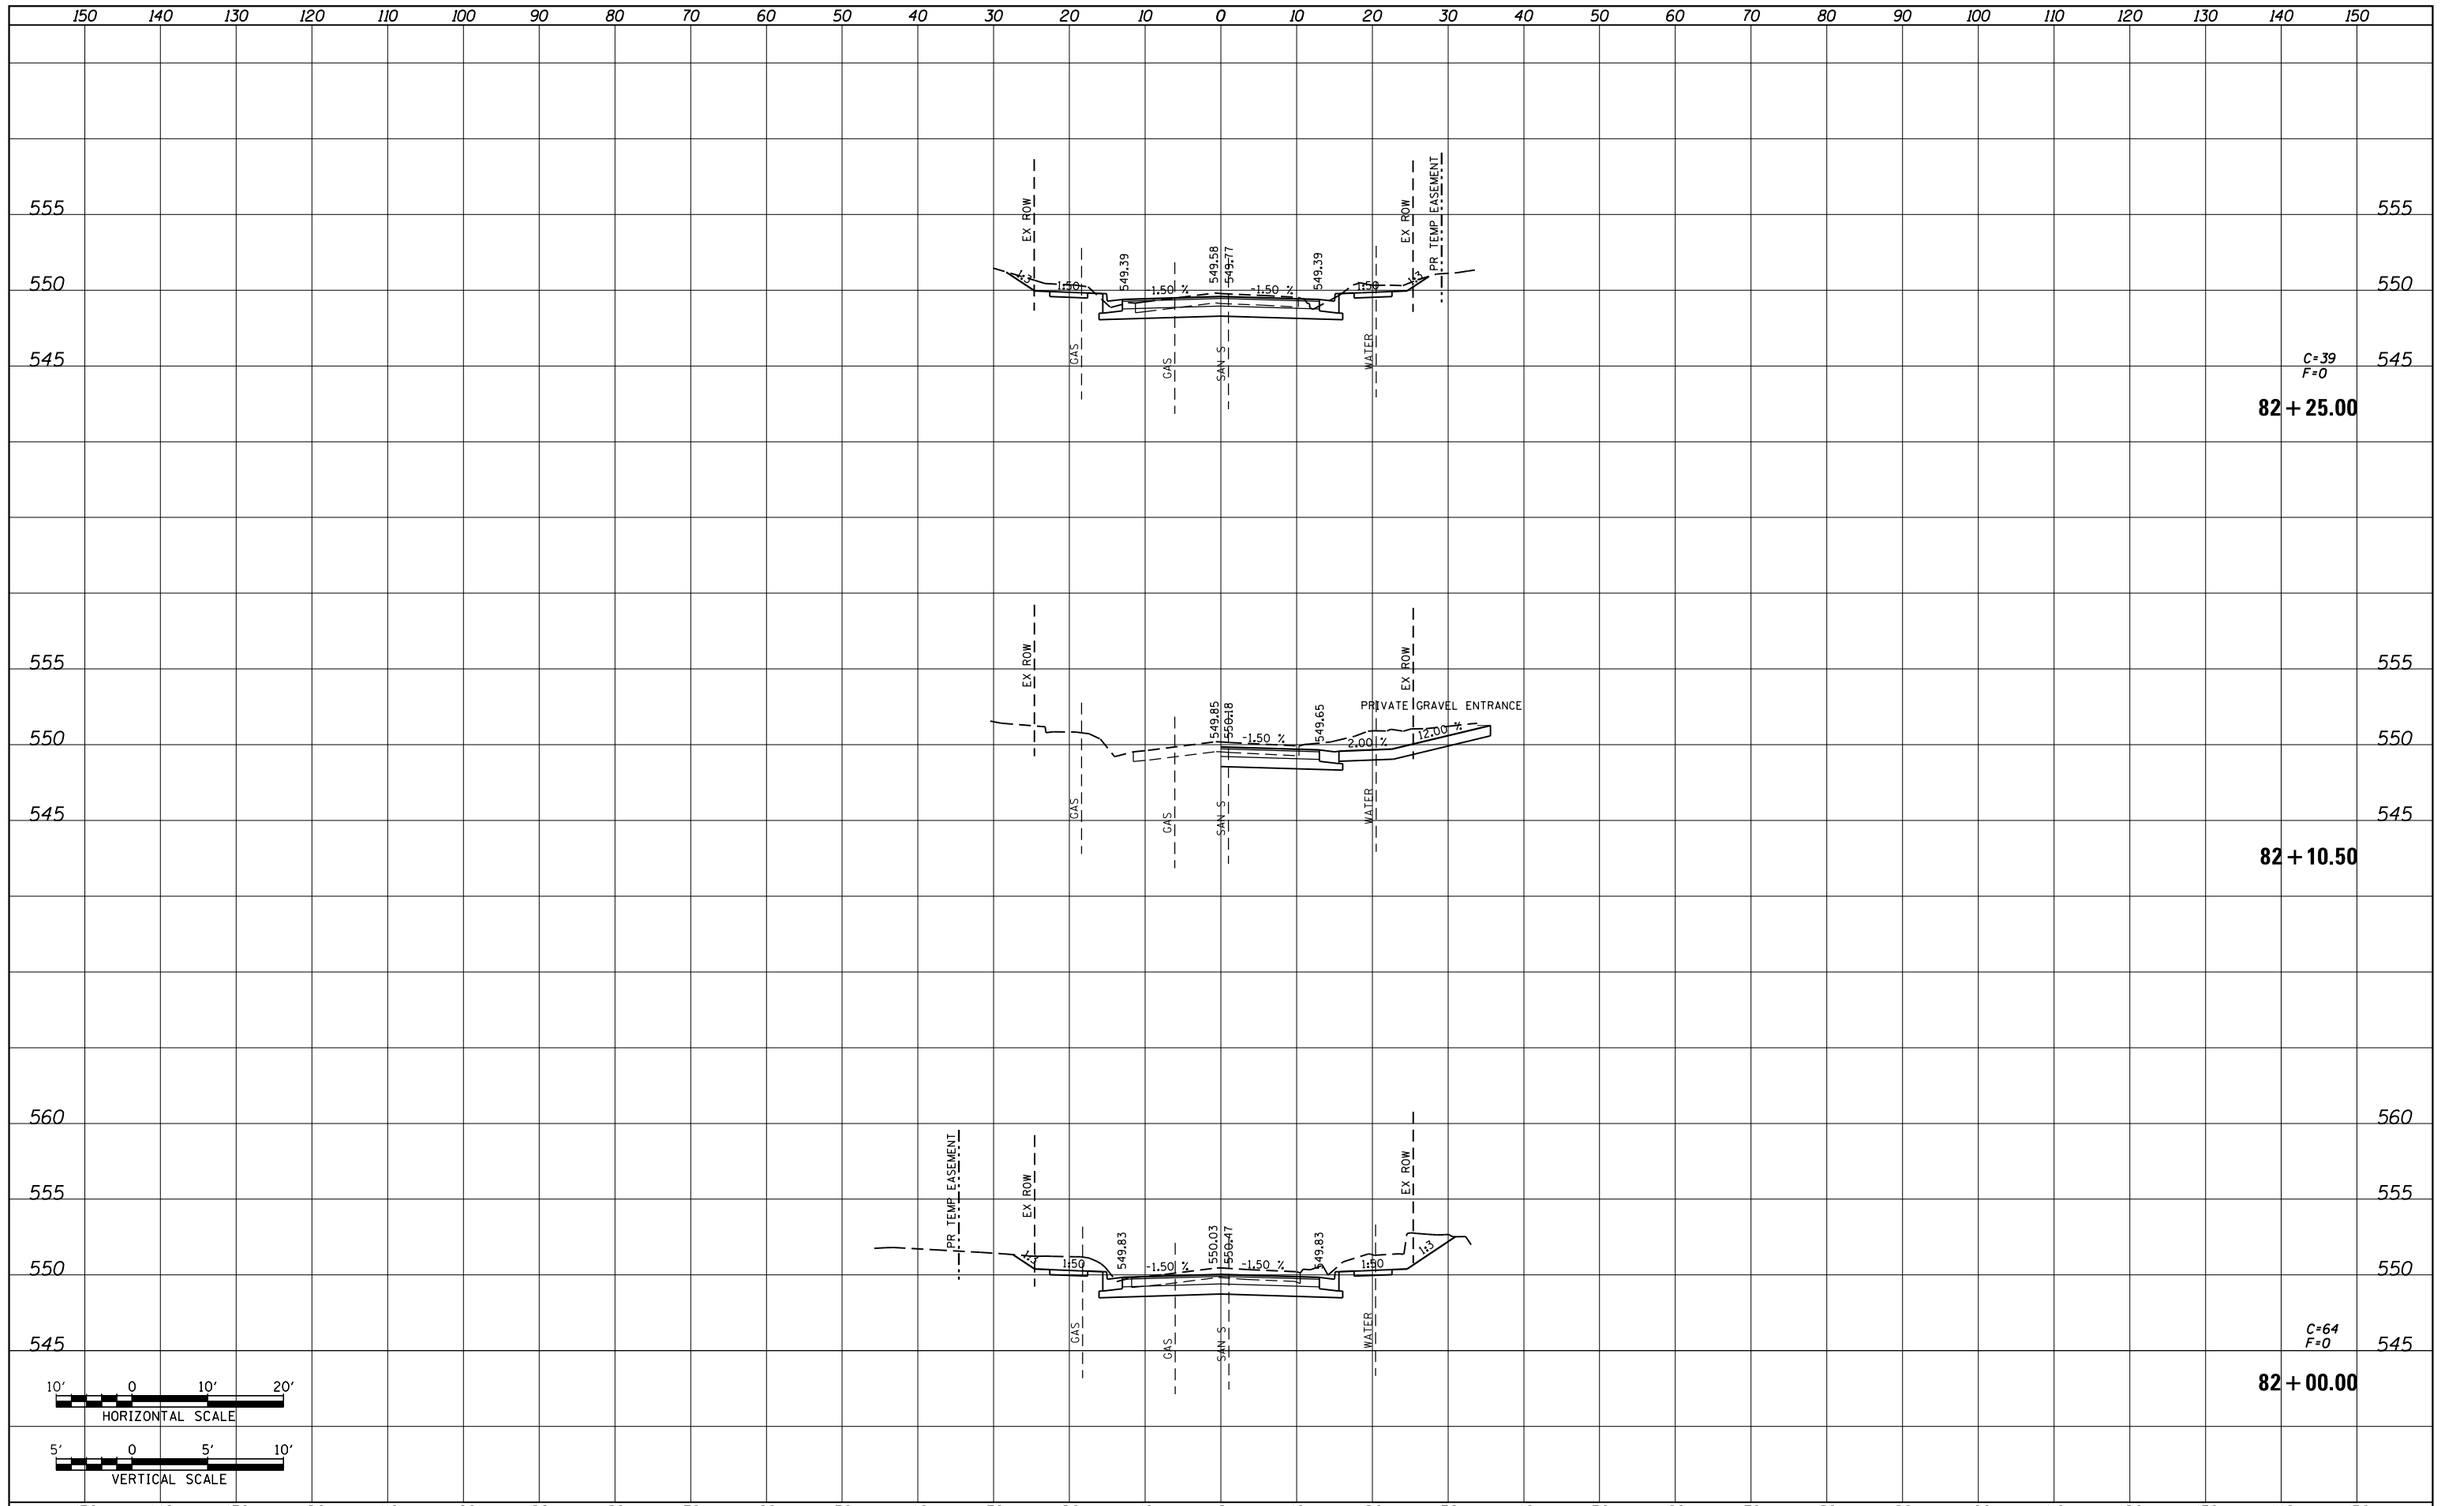

FILE NAME = P:\Projects\513501\CADD\DGN\D876885-sht-xsc-spring.dgn	USER NAME = default	DESIGNED - AGF	REVISED -	STATE OF ILLINOIS DEPARTMENT OF TRANSPORTATION	SPRING ST SIDE ROAD CROSS SECTIONS
	PLOT SCALE = 20.0000 ' / in.	DRAWN - AGF	REVISED -		SCALE: H: 1"=10' V: 1"=5' | SHEET NO. 4 OF 4 SHEETS | STA. 82+00.00 TO STA. 82+25.00
	PLOT DATE = 1/25/2013	CHECKED - CLS	REVISED -		
		DATE - 01/25/2013	REVISED -		

F.A.P. RTE.	SECTION	COUNTY	TOTAL SHEETS	SHEET NO.
600	60-(30,31,128)-3	MADISON	529	466
		CONTRACT NO. 76B85		
	ILLINOIS FED. AID PROJECT			

FINAL SURVEY — NOTE BOOK — NO. — SURVEYED — PLOTTED — TEMPLATE — AREAS — AREAS CHECKED — BY — DATE

ORIGINAL SURVEY — NOTE BOOK — NO. — SURVEYED — PLOTTED — TEMPLATE — AREAS — AREAS CHECKED — BY — DATE