| FINAL SURVEY | SURVEYED | BY | DATE |
|---|---|---|---|
| NOTE BOOK | PLOTTED | | |
| NO. | TEMPLATE | | |
| | AREAS | | |
| | AREAS CHECKED | | |




C=40
F=1

**91+50.00**

| ORIGINAL SURVEY | SURVEYED | BY | DATE |
|---|---|---|---|
| NOTE BOOK | PLOTTED | | |
| NO. | TEMPLATE | | |
| | AREAS | | |
| | AREAS CHECKED | | |

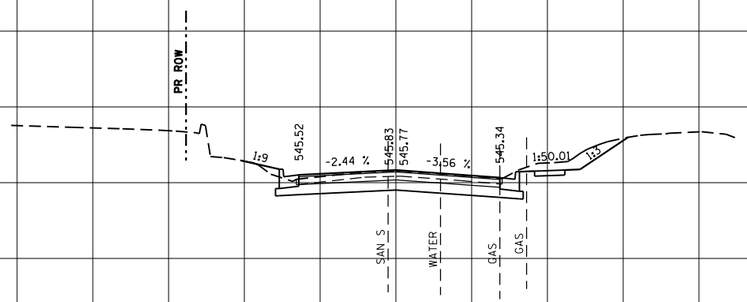


C=45
F=0

**91+25.00**

10′ 0 10′ 20′
HORIZONTAL SCALE

5′ 0 5′ 10′
VERTICAL SCALE
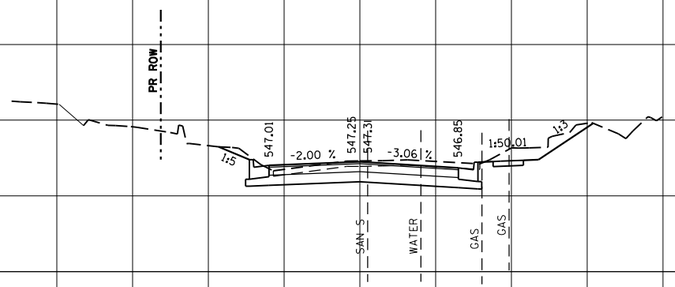
| FILE NAME = | USER NAME = default | DESIGNED - AGF | REVISED - |
|---|---|---|---|
| P:\Projects\51350I\CADD\DGN\D876B85-sht-xsc-autumn.dgn | | DRAWN - AGF | REVISED - |
| | PLOT SCALE = 20.0000 ' / in. | CHECKED - CLS | REVISED - |
| | PLOT DATE = 1/25/2013 | DATE - 01/25/2013 | REVISED - |

**STATE OF ILLINOIS**
**DEPARTMENT OF TRANSPORTATION**

**AUTUMN AVE**
**SIDE ROAD CROSS SECTIONS**

SCALE: H: 1"=10' V: 1"=5' | SHEET NO. 3 OF 4 SHEETS | STA. 91+25.00 TO STA. 91+50.00

| F.A.P. RTE. | SECTION | COUNTY | TOTAL SHEETS | SHEET NO. |
|---|---|---|---|---|
| 600 | 60-(30,31,128)-3 | MADISON | 529 | 471 |
| | | CONTRACT NO. 76B85 | | |
| | | ILLINOIS FED. AID PROJECT | | |