FINAL SURVEY	NOTE BOOK	NO.
SURVEYED		
PLOTTED		
TEMPLATE		
AREAS		
AREAS CHECKED		

BY

DATE

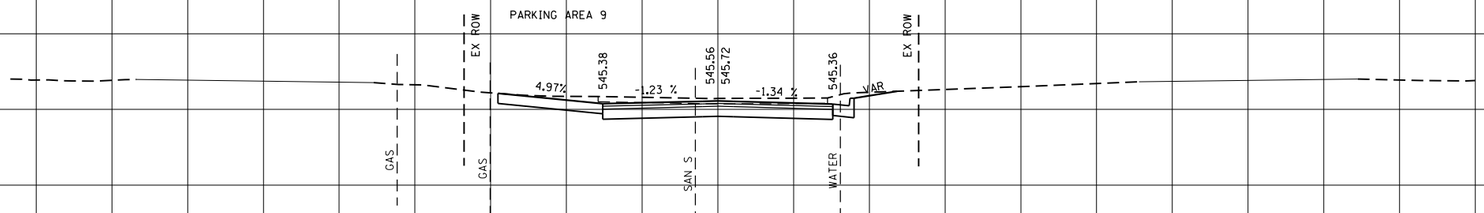

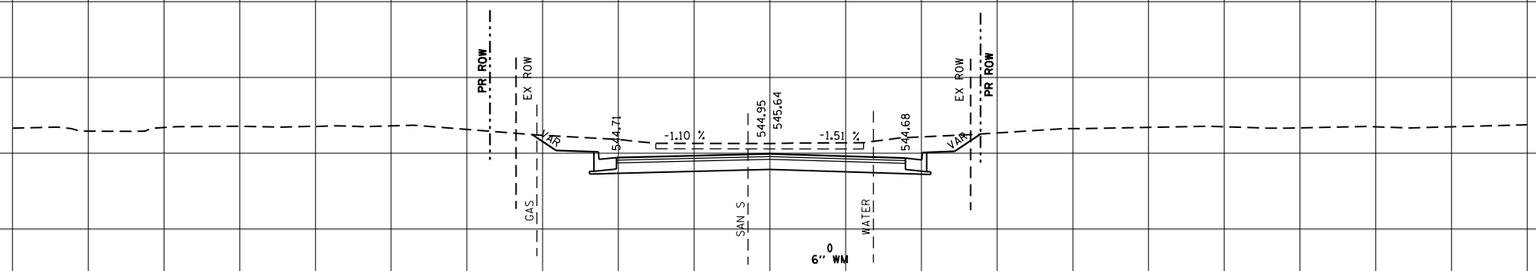

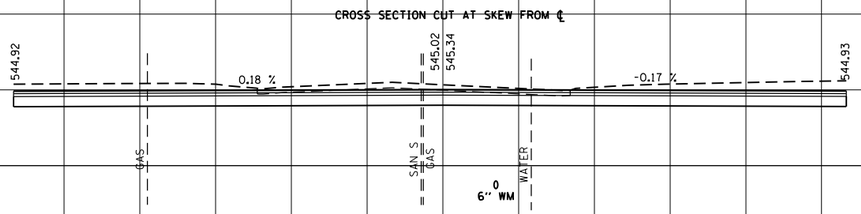

10′ 0 10′ 20′
HORIZONTAL SCALE

5′ 0 5′ 10′
VERTICAL SCALE

FILE NAME =	USER NAME = default	DESIGNED - AGF	REVISED -
P:\Projects\513501\CADD\DGN\D876B85-sht-xsc-mary.dgn		DRAWN - AGF	REVISED -
	PLOT SCALE = 20.0000 ' / in.	CHECKED - CLS	REVISED -
	PLOT DATE = 1/25/2013	DATE - 01/25/2013	REVISED -

STATE OF ILLINOIS
DEPARTMENT OF TRANSPORTATION

MARY AVE
SIDE ROAD CROSS SECTIONS

SCALE: H: 1"=10' V: 1"=5' | SHEET NO. 1 OF 2 SHEETS | STA. 0+27.52 TO STA. 0+75.00

F.A.P. RTE.	SECTION	COUNTY	TOTAL SHEETS	SHEET NO.
600	60-(30,31,128)-3	MADISON	529	489
		CONTRACT NO. 76B85		
		ILLINOIS FED. AID PROJECT		

ORIGINAL SURVEY	NOTE BOOK	NO.
SURVEYED		
PLOTTED		
TEMPLATE		
AREAS		
AREAS CHECKED		

BY

DATE