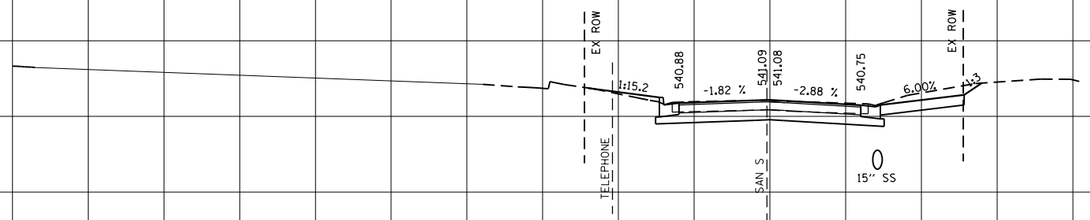

C=33
F=1

1+50.00

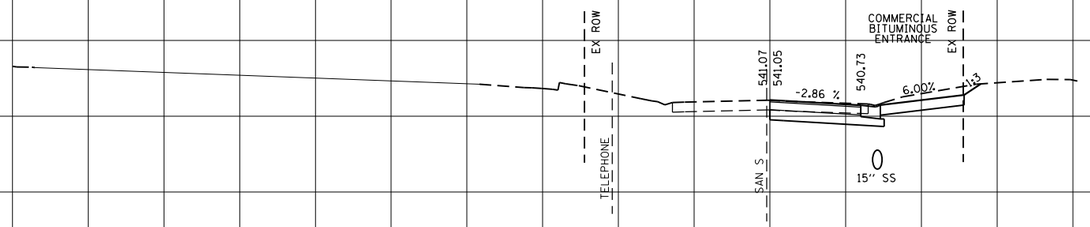

1+48.18

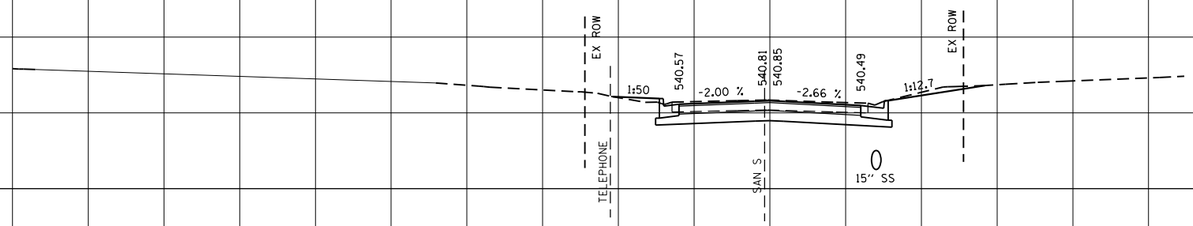

C=29
F=1

1+25.00

10′ 0 10′ 20′
HORIZONTAL SCALE

5′ 0 5′ 10′
VERTICAL SCALE

FILE NAME = P:\Projects\513501\CADD\DGN\D876B85-sht-xsc-indiana.dgn	USER NAME = default	DESIGNED - AGF	REVISED -
		DRAWN - AGF	REVISED -
	PLOT SCALE = 20.0000 ' / in.	CHECKED - CLS	REVISED -
	PLOT DATE = 1/25/2013	DATE - 01/25/2013	REVISED -

STATE OF ILLINOIS
DEPARTMENT OF TRANSPORTATION

INDIANA AVE
SIDE ROAD CROSS SECTIONS

SCALE: H: 1"=10' V: 1"=5' | SHEET NO. 3 OF 4 SHEETS | STA. 1+25.00 | TO STA. 1+50.00

F.A.P. RTE.	SECTION	COUNTY	TOTAL SHEETS	SHEET NO.
600	60-(30,31,128)-3	MADISON	529	502
		CONTRACT NO. 76B85		
	ILLINOIS FED. AID PROJECT			

FINAL SURVEY — NOTE BOOK — NO. — SURVEYED — PLOTTED — TEMPLATE — AREAS — AREAS CHECKED — BY — DATE

ORIGINAL SURVEY — NOTE BOOK — NO. — SURVEYED — PLOTTED — TEMPLATE — AREAS — AREAS CHECKED — BY — DATE