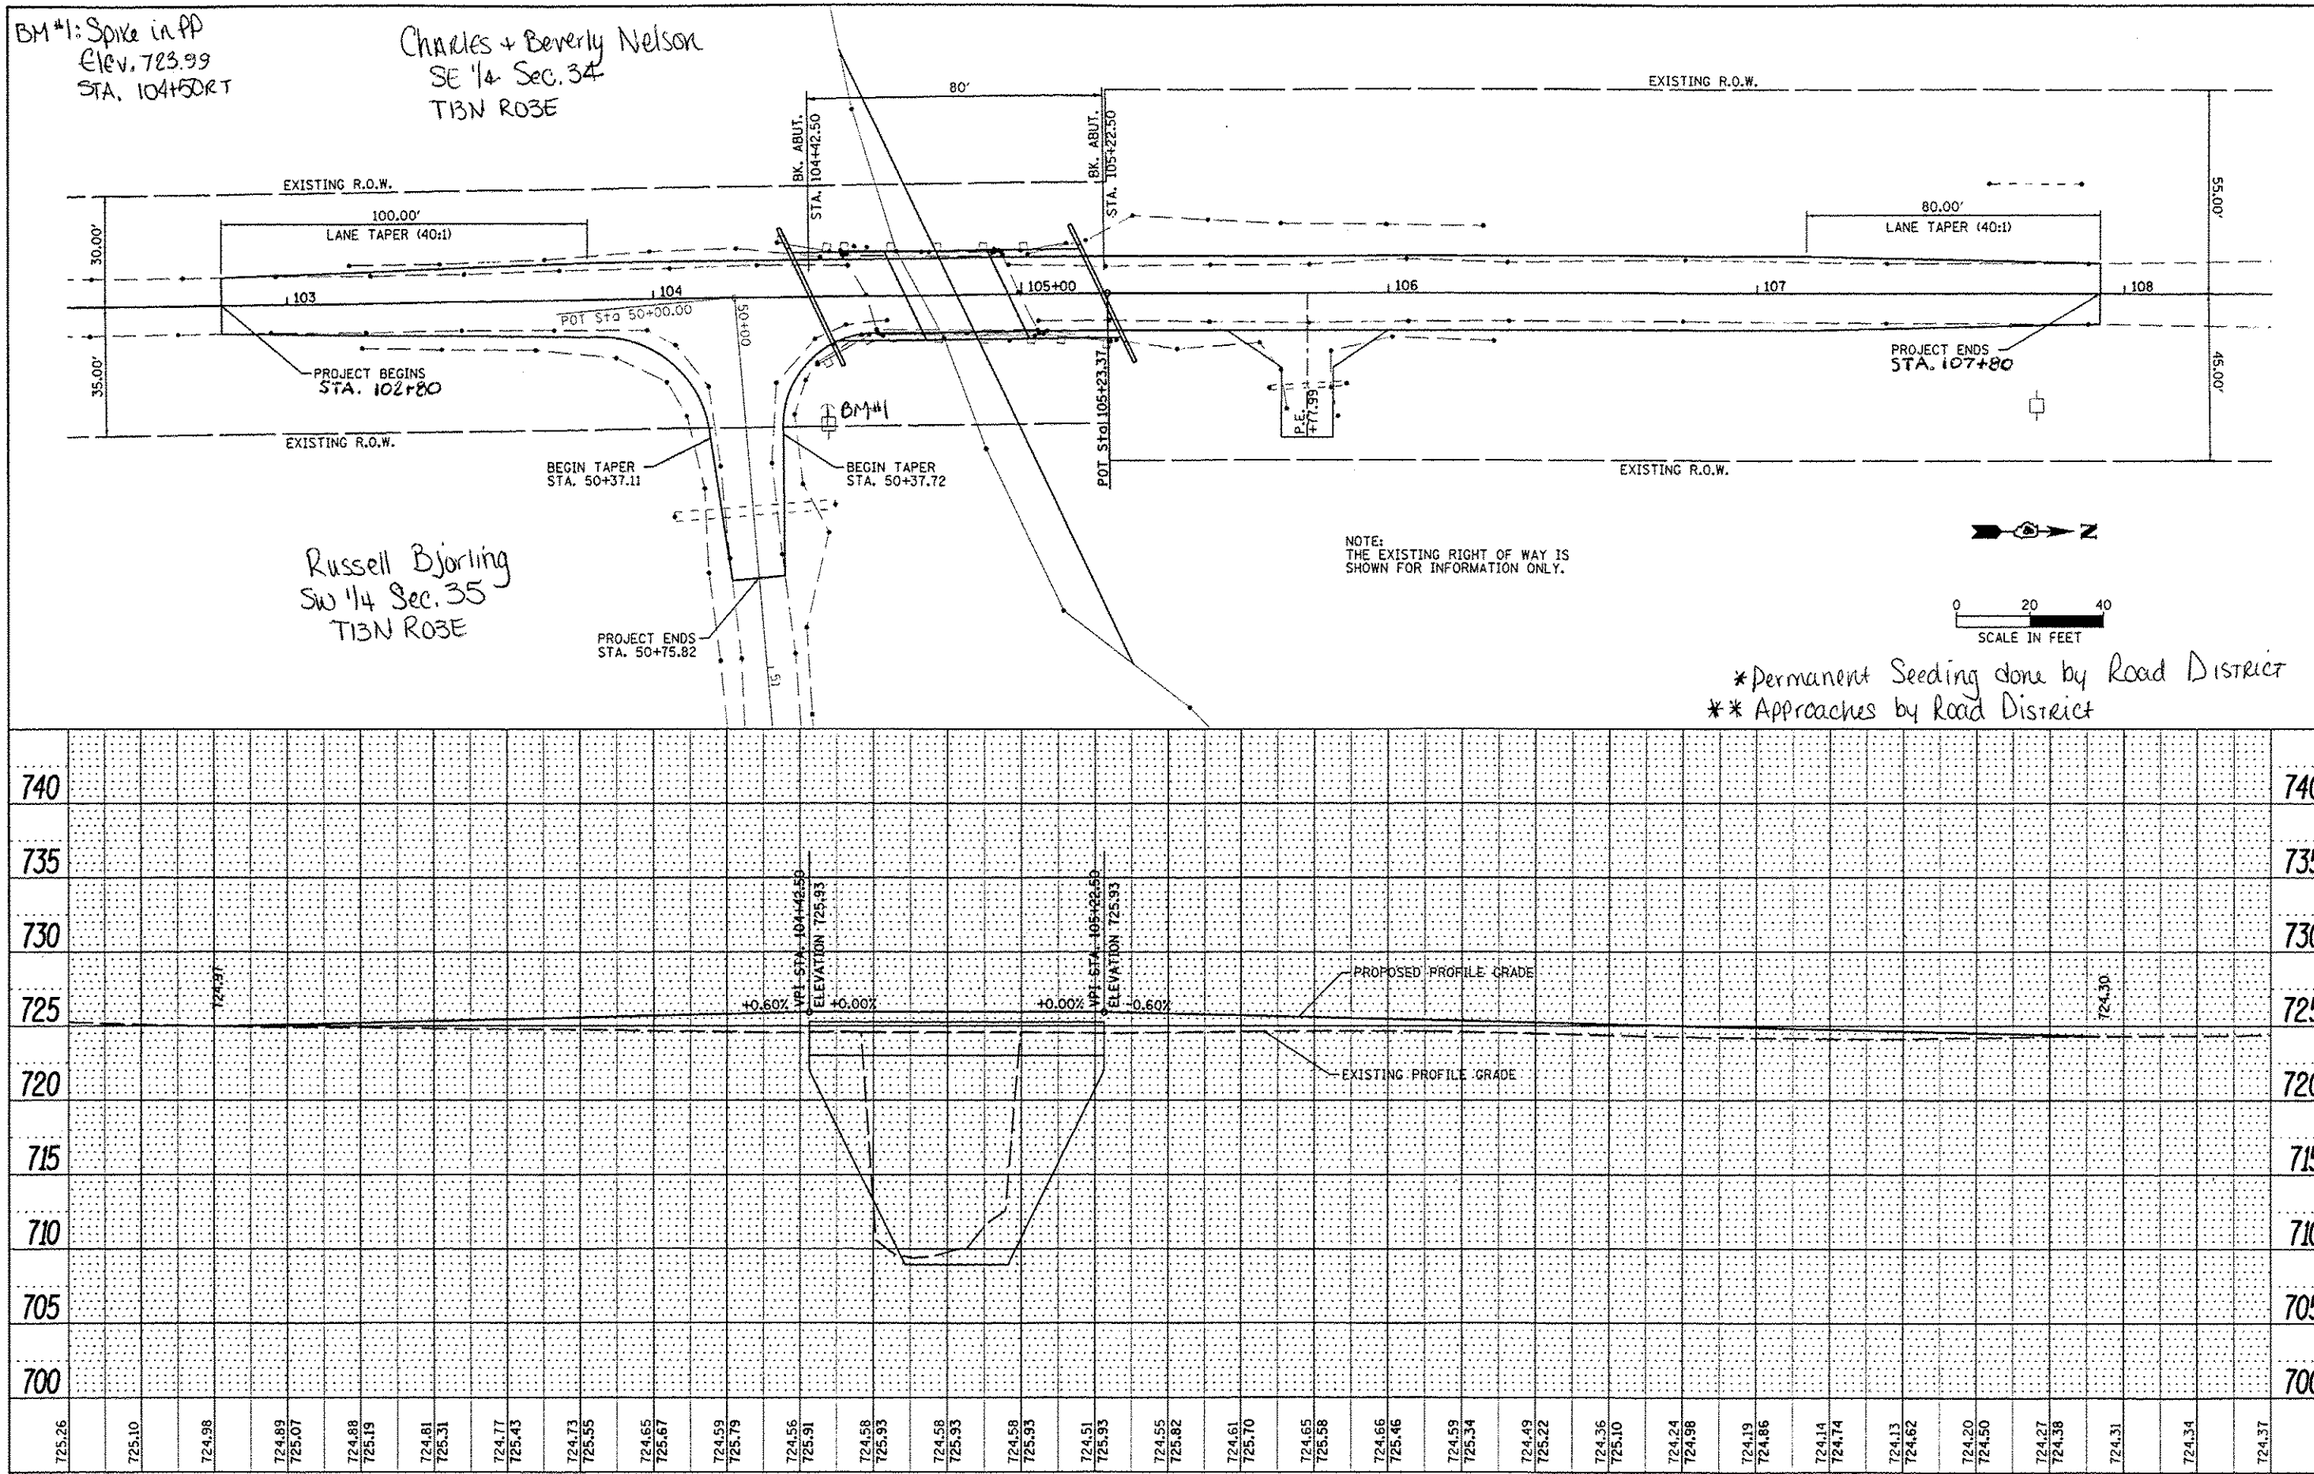

FILE NAME : S:\237\2011\23711007 (Knox Co Structures)\SN 048-3143 Copely Twp\CADD\CADD Sheets\D4152-plnprf.dgn	USER NAME : ydspiller	DESIGNED -	REVISED -
	PLOT SCALE : 40.0000 ' / in.	DRAWN -	REVISED -
	PLOT DATE : 2/13/2013	CHECKED -	REVISED -
		DATE -	REVISED -

STATE OF ILLINOIS
DEPARTMENT OF TRANSPORTATION

KNOX COUNTY
COPELY TOWNSHIP - SN 048-3143

SCALE: | SHEET NO. OF SHEETS | STA. TO STA.

F.A. RTE.	SECTION	COUNTY	TOTAL SHEETS	SHEET NO.
	11-21121-00-BR	KNOX	14	3

CONTRACT NO. 89620

ILLINOIS FED. AID PROJECT