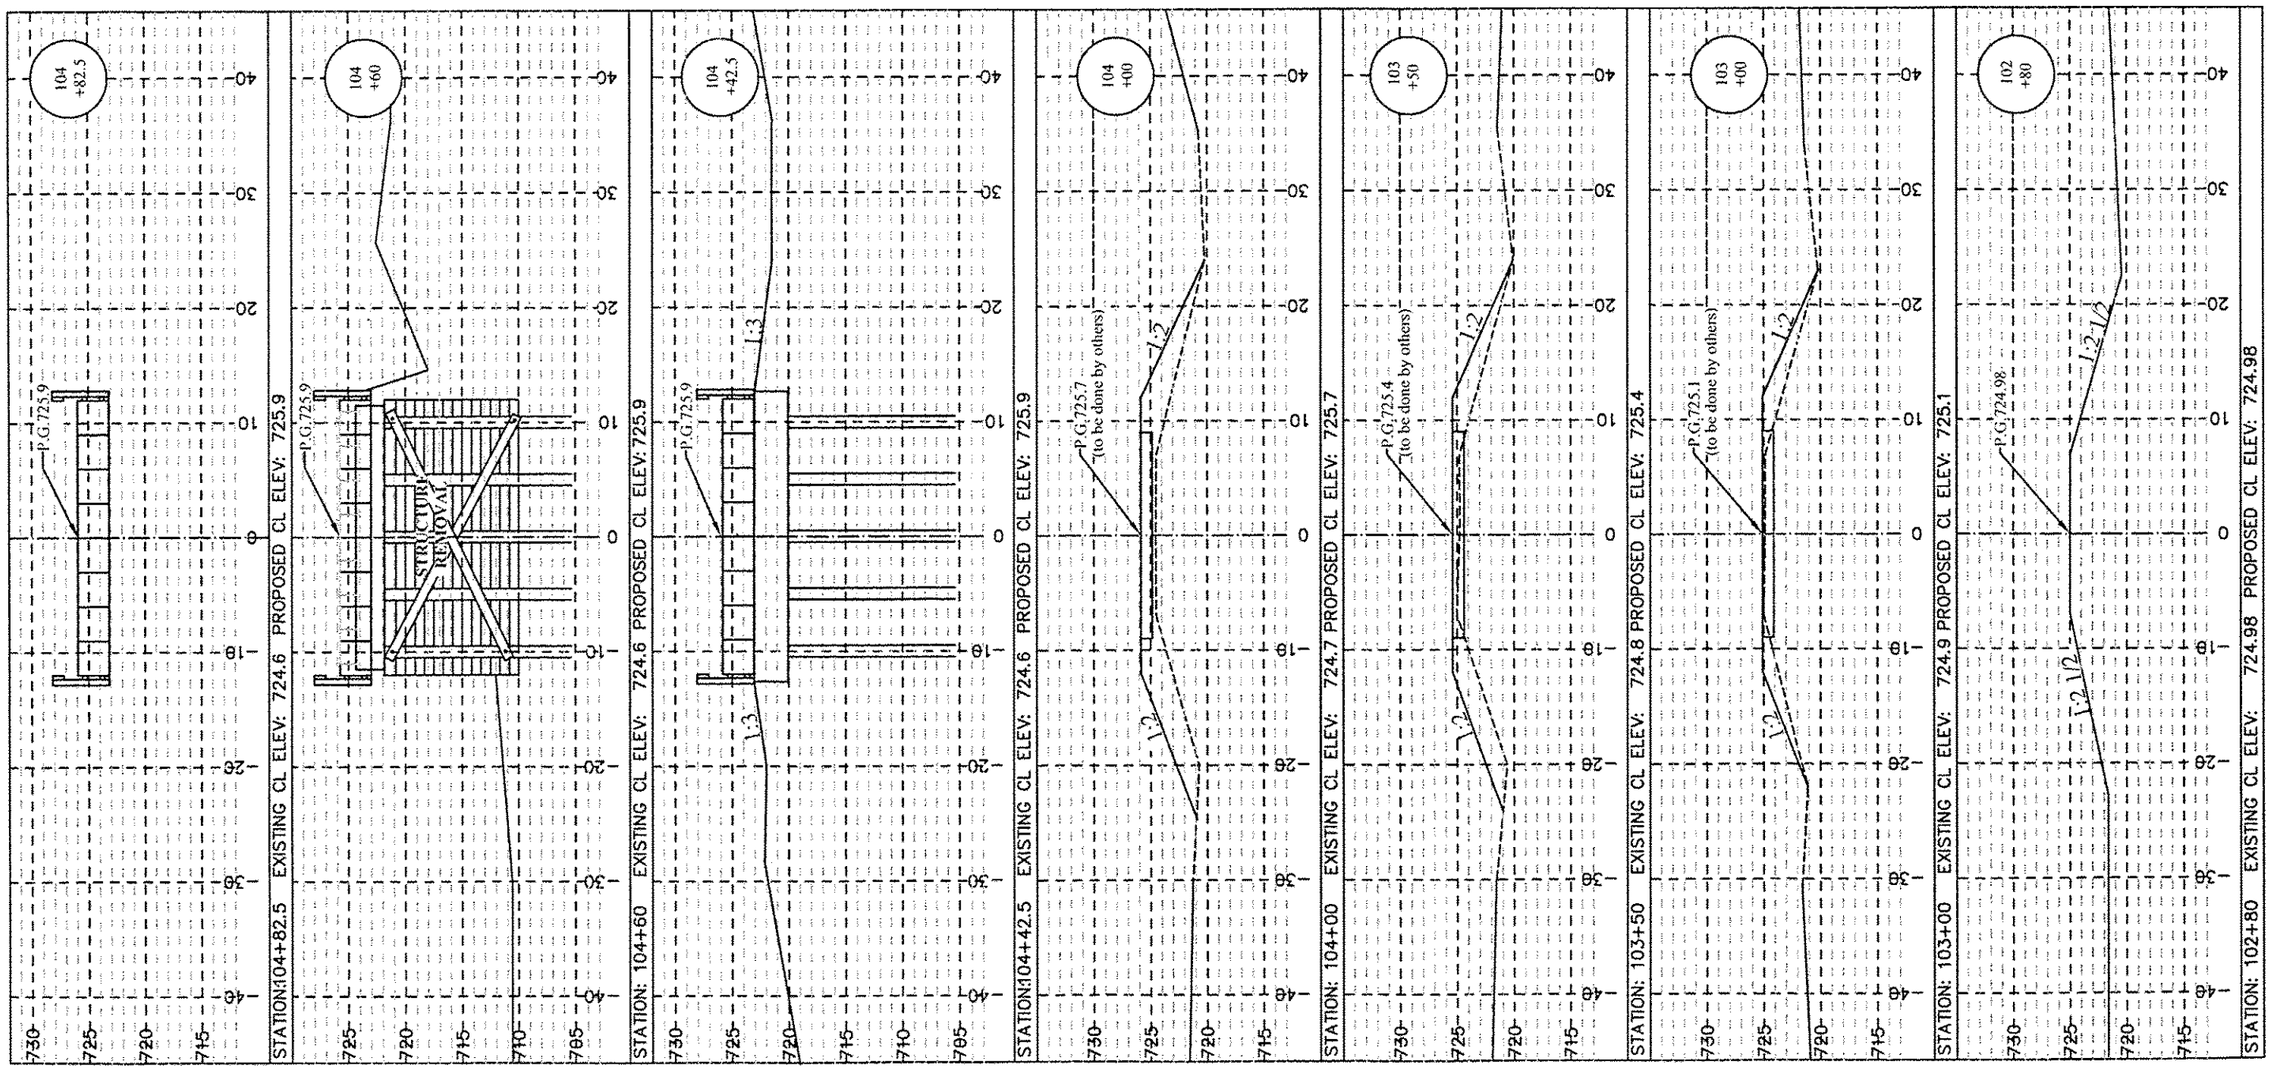

SECTION	COUNTY	ROUTE	SHEET NO.
11-21121-00-BR	KNOX	TR-244	12 of 14
		CONTRACT NO. 89620	