ROUTE NO.	SECTION	COUNTY	TOTAL SHEETS	SHEET NO.
F.A.U. 9718	08-00105-00-FP	WILLIAMSON	45	18
ILLINOIS		MORGAN ST.		

CONTRACT NO. 99394

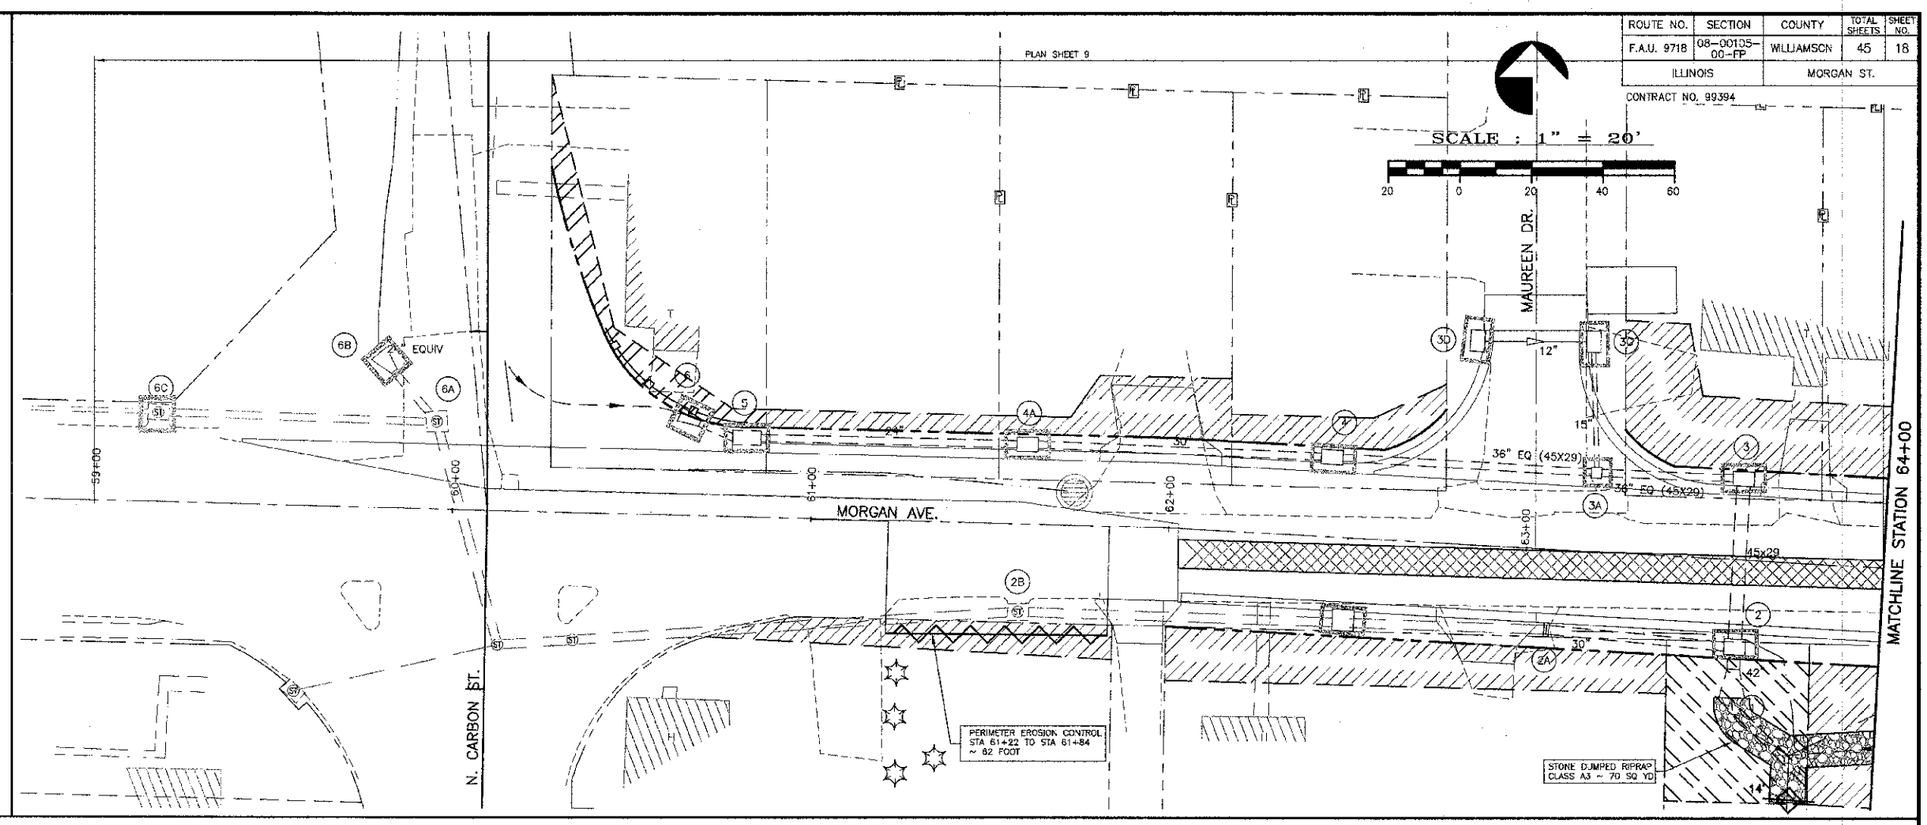

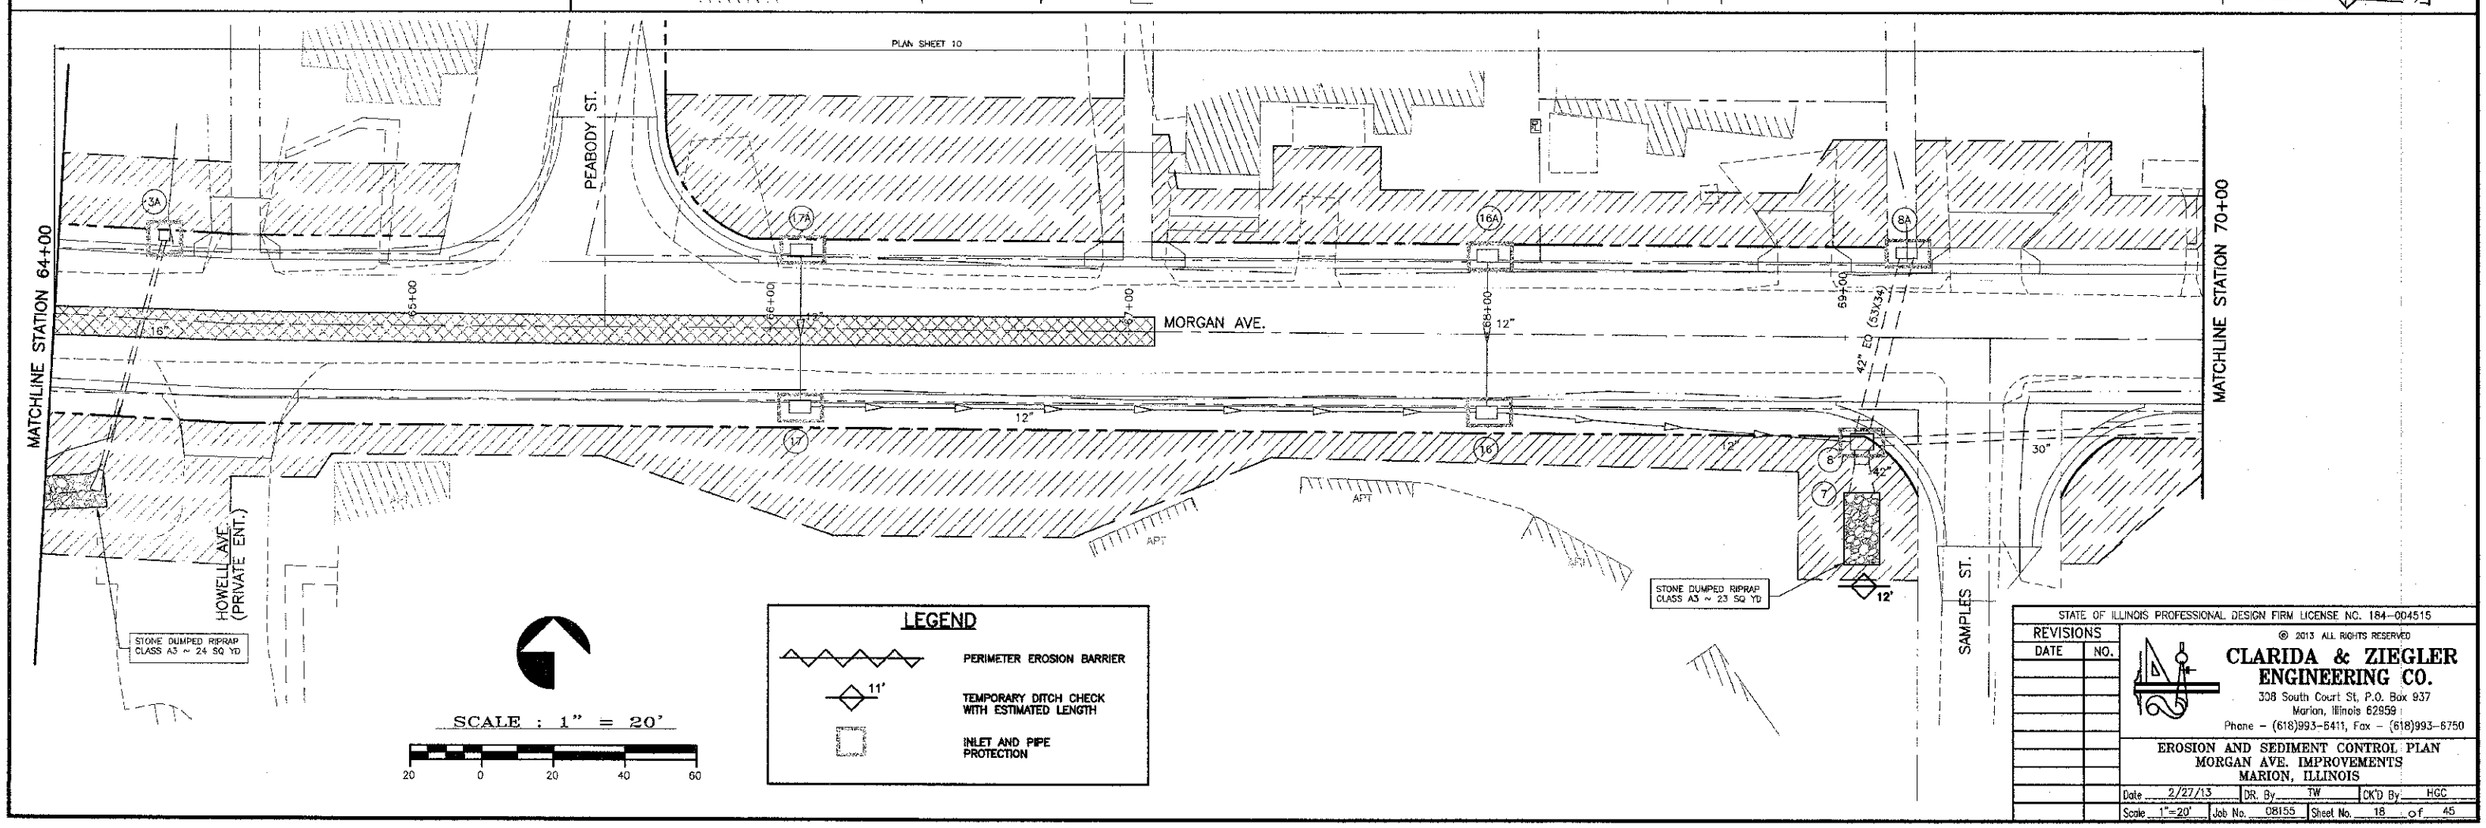

STATE OF ILLINOIS PROFESSIONAL DESIGN FIRM LICENSE NO. 184-004515

REVISIONS	
DATE	NO.

© 2013 ALL RIGHTS RESERVED

CLARIDA & ZIEGLER ENGINEERING CO.
308 South Court St, P.O. Box 937
Marion, Illinois 62959
Phone - (618)993-6411, Fax - (618)993-6750

EROSION AND SEDIMENT CONTROL PLAN
MORGAN AVE. IMPROVEMENTS
MARION, ILLINOIS

Date 2/27/13	DR. By TW	CK'D By HGC
Scale 1"=20'	Job No. 08155	Sheet No. 18 of 45