CONTRACT NO. 60A68

F.A.I. RTE.	SECTION	COUNTY	TOTAL SHEETS	SHEET NO.
55	99(1&2) I-10	WILL	52	11
STA.	TO STA.			
FED. ROAD DIST. NO.	ILLINOIS	FED. AID PROJECT		

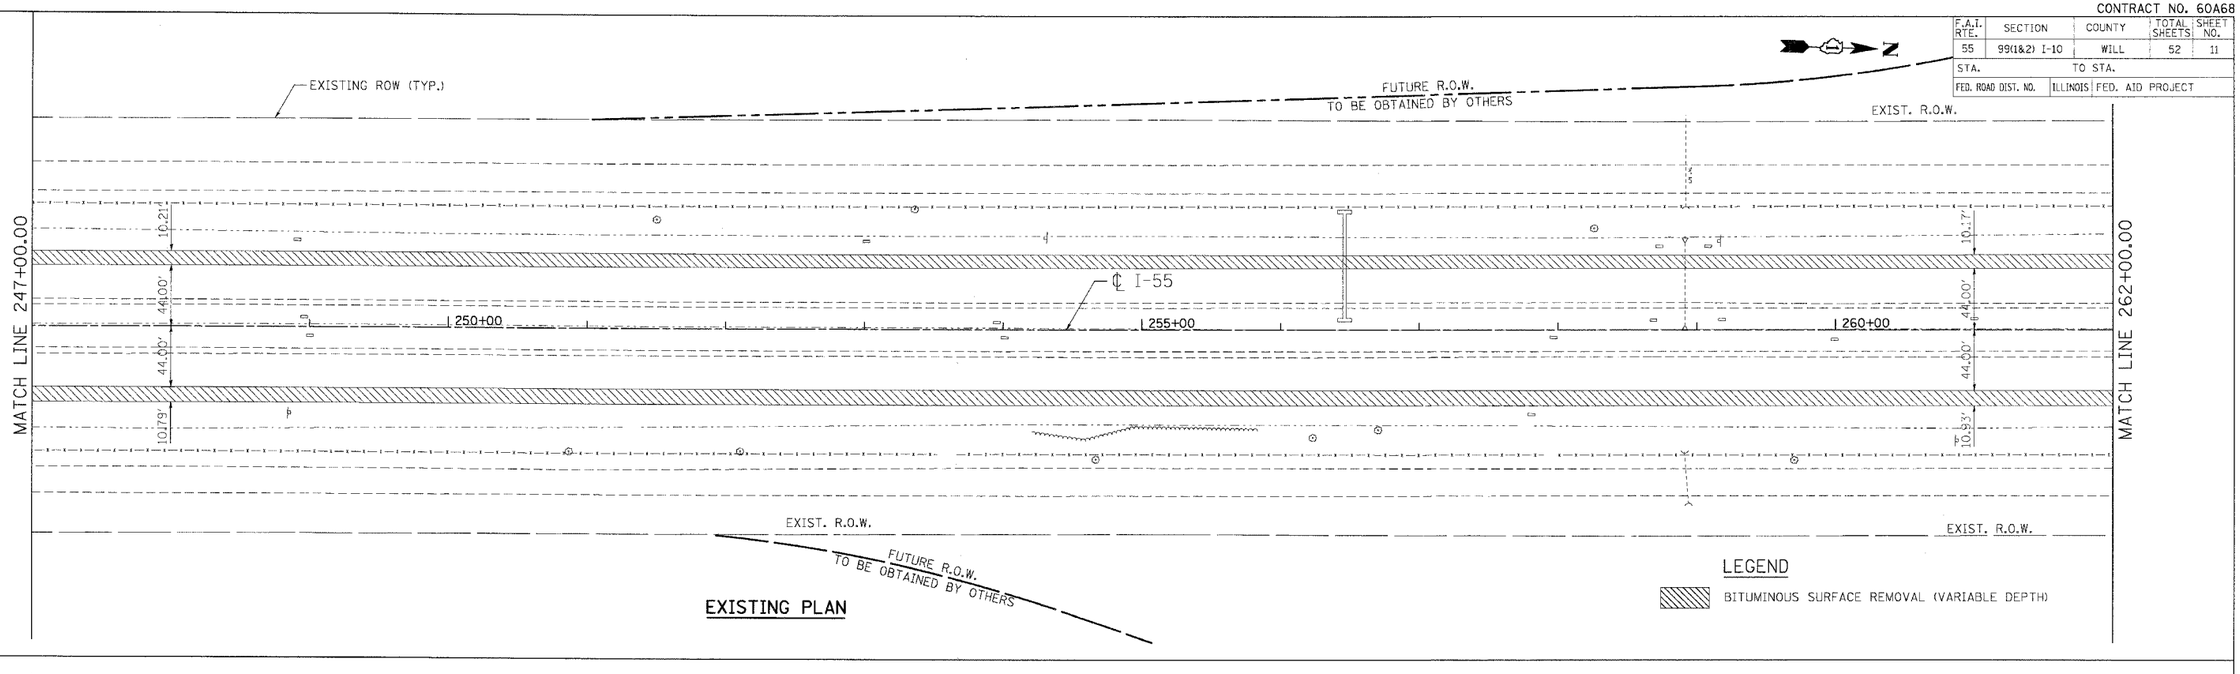

EXISTING PLAN

LEGEND

BITUMINOUS SURFACE REMOVAL (VARIABLE DEPTH)

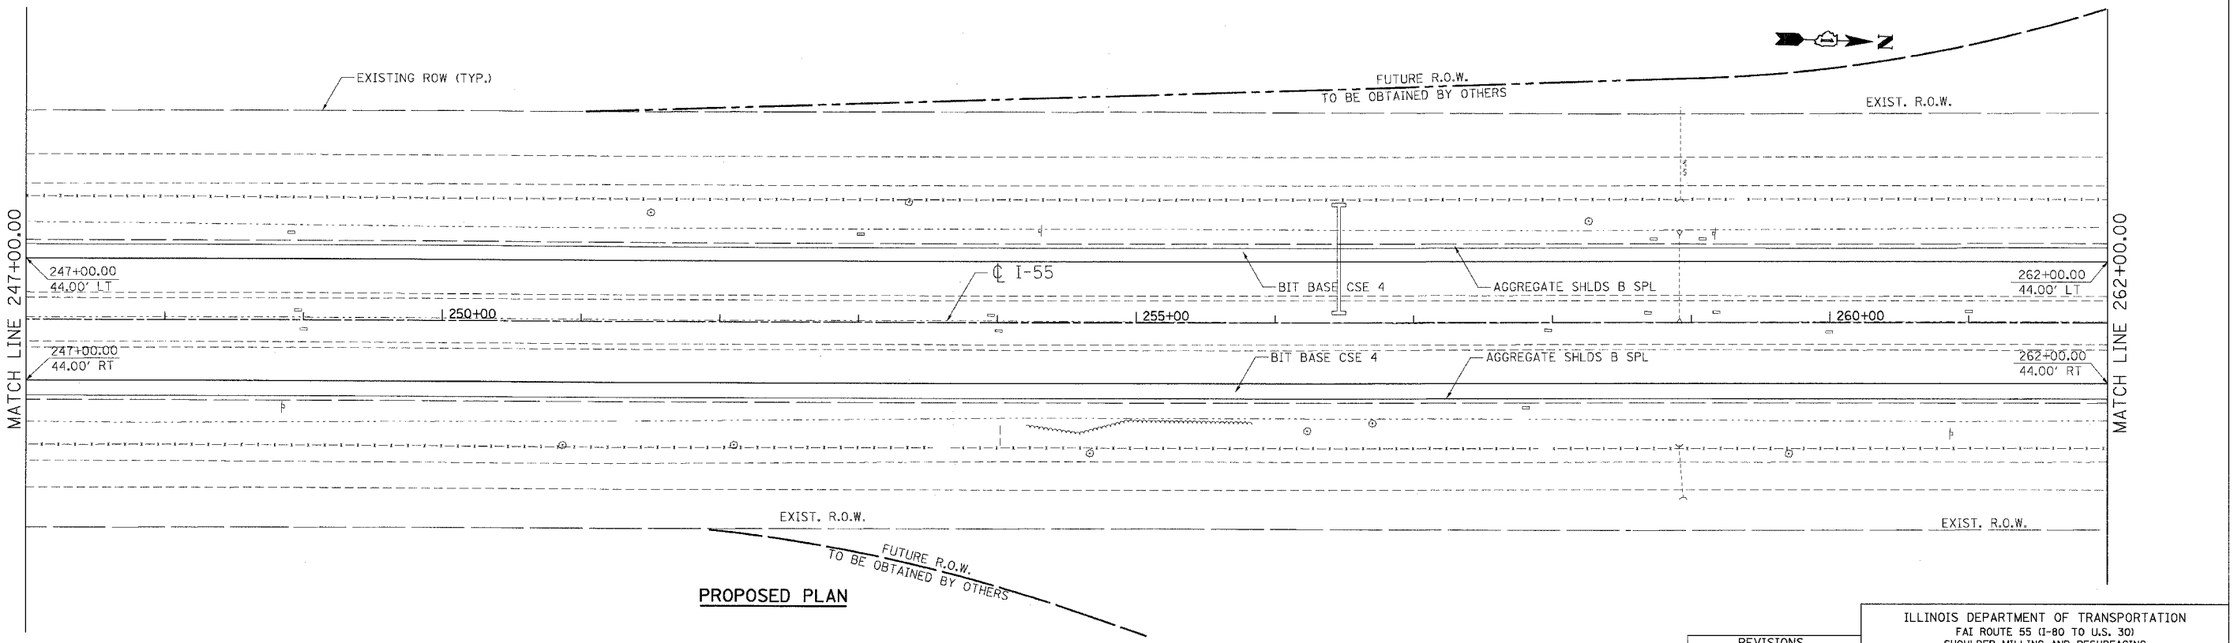

PROPOSED PLAN

REVISIONS	
NAME	DATE

ILLINOIS DEPARTMENT OF TRANSPORTATION
FAI ROUTE 55 (I-80 TO U.S. 30)
SHOULDER MILLING AND RESURFACING

ROADWAY PLAN
FAI 55
STA. 247+00.00 TO STA. 262+00.00

SCALE: 1"=50' DRAWN BY OP

DATE 03/15/06 CHECKED BY ODH

TENG

TENG & ASSOCIATES, INC.
ENGINEERS/ARCHITECTS/PLANNERS
CHICAGO, ILLINOIS

PLOT DATE = $DATE$
PLOT NAME = $FILE$
PLOT SCALE = $SCALE$
USER NAME = $USER$

\\AL-PW1\600\DGN_\VR91A601.DGN, \VR91A601.DGN, \VX085A601.DGN, \VR91A601.DGN, \PL051A601.DGN, \VX081ASC2.DGN, \VR91A601.DGN, \VR91A601.DGN, \PL051A601.DGN
3-13-2006, 14:48:46 CARCDAZ S:\ADDCUMENT~1\ZJEITEN\CIVIL\DGN\PL051A002.SHT