CONTRACT NO. 60A68

F.A.I. RTE.	SECTION	COUNTY	TOTAL SHEETS	SHEET NO.
55	99(1&2) I-10	WILL	52	14
STA.	TO STA.			
FED. ROAD DIST. NO.	ILLINOIS	FED. AID PROJECT		

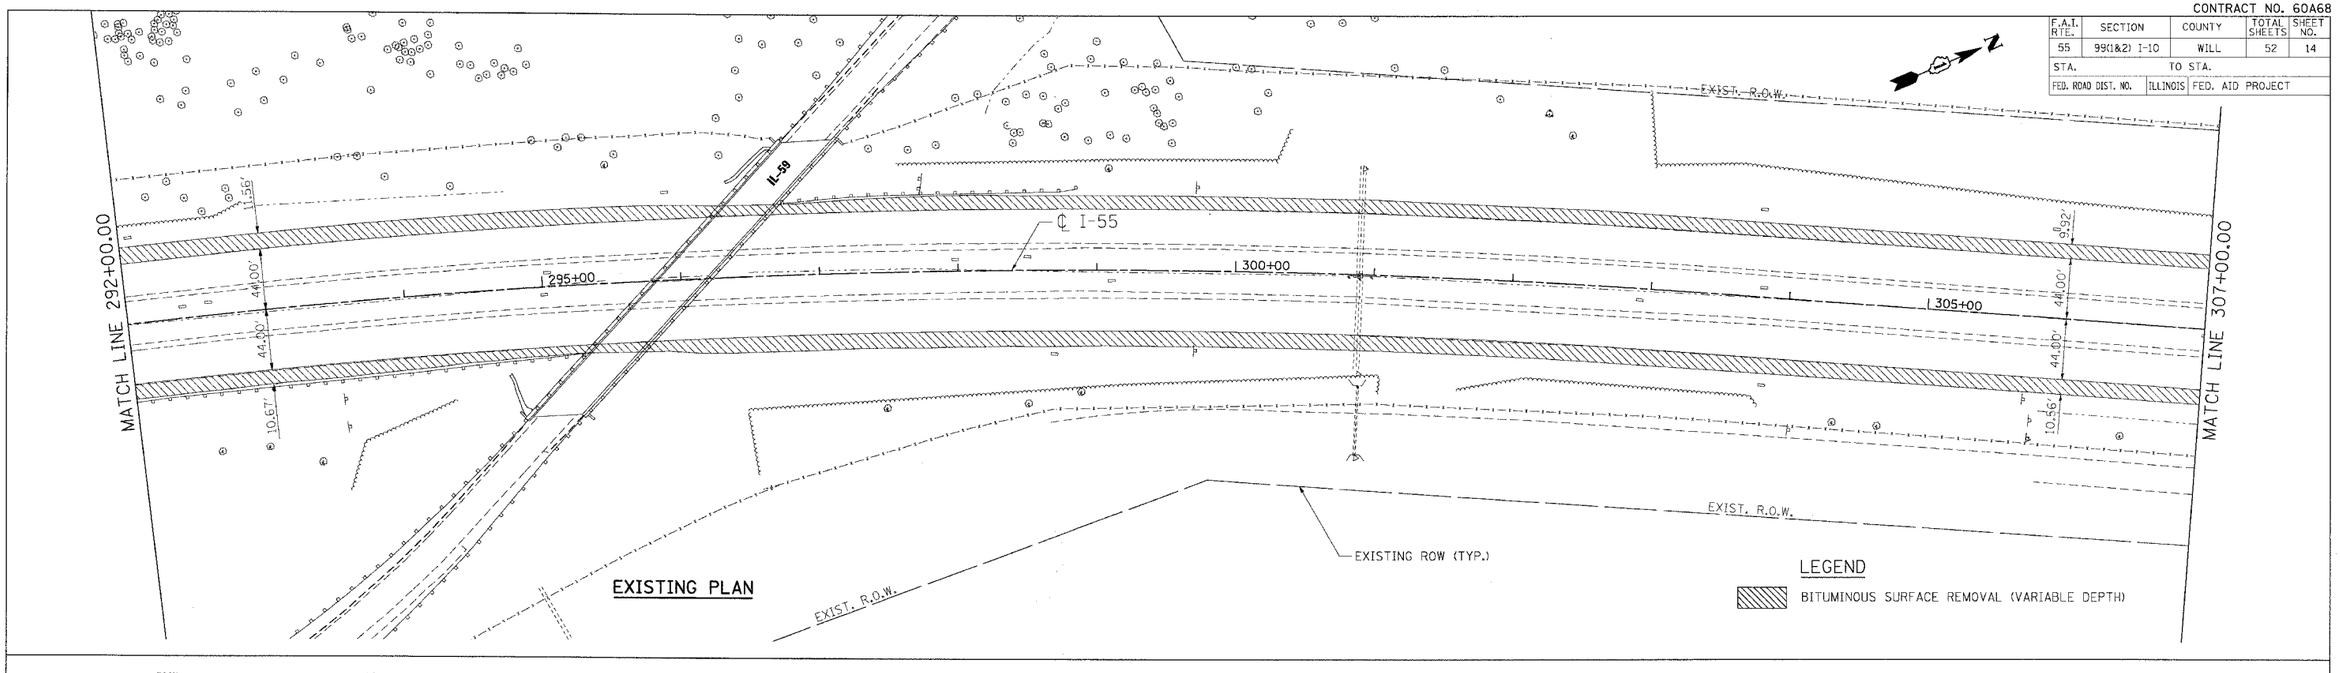

EXISTING PLAN

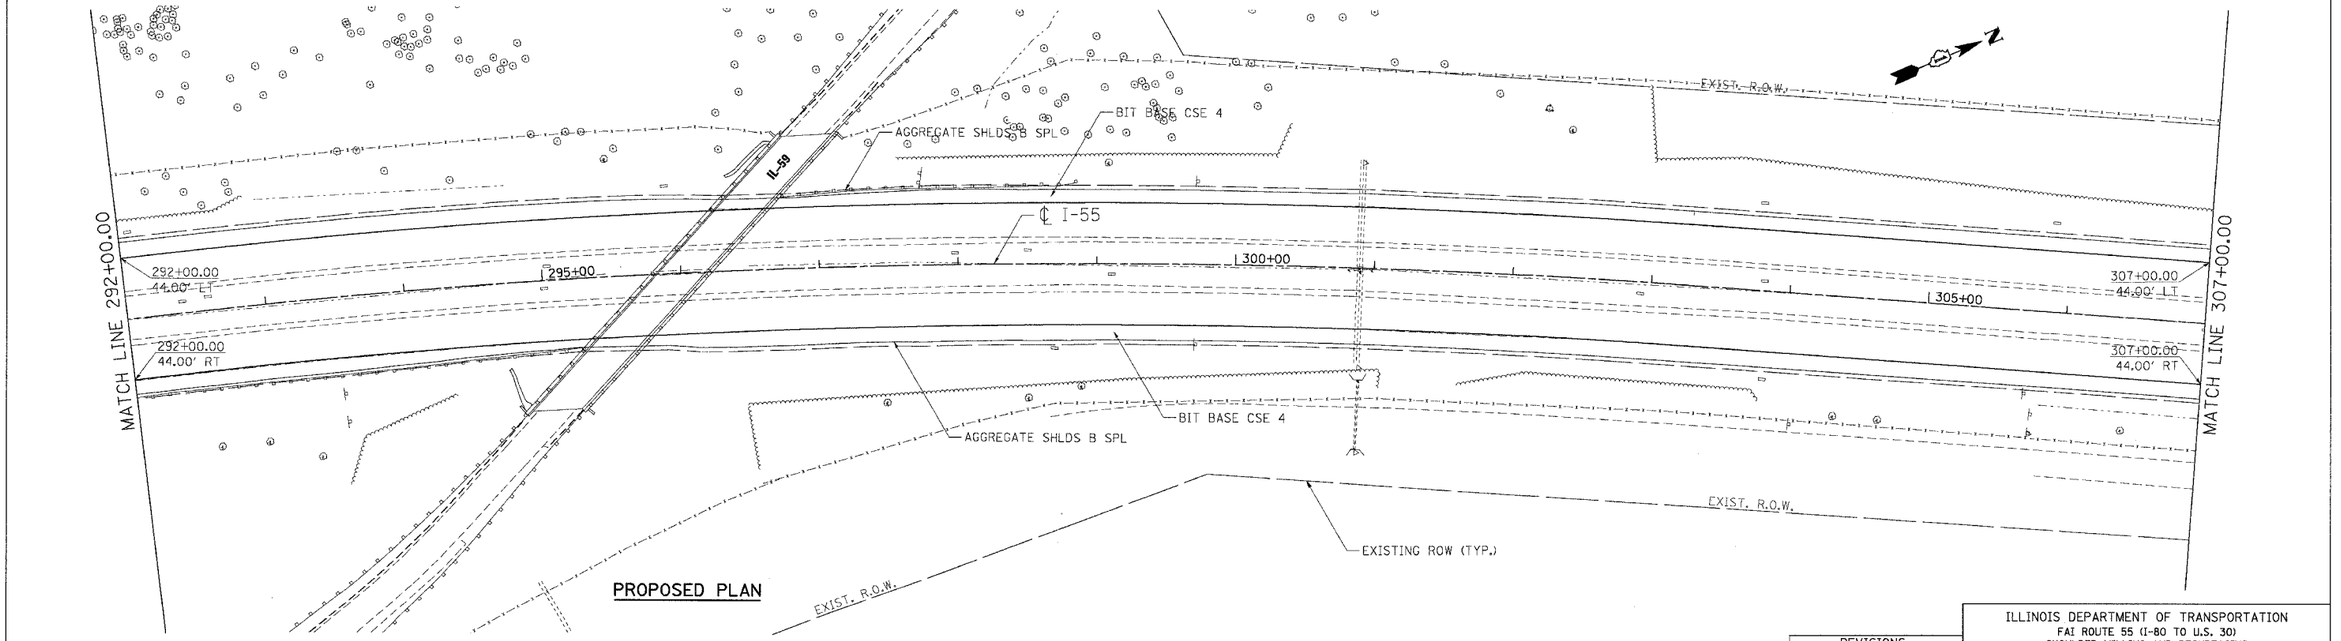

PROPOSED PLAN

REVISIONS	
NAME	DATE

ILLINOIS DEPARTMENT OF TRANSPORTATION
FAI ROUTE 55 (I-80 TO U.S. 30)
SHOULDER MILLING AND RESURFACING

ROADWAY PLAN
FAI 55
STA. 292+00.00 TO STA. 307+00.00

SCALE: 1"=50' DRAWN BY OP
DATE 03/15/06 CHECKED BY DDH

TENG
TENG & ASSOCIATES, INC.
ENGINEERS/ARCHITECTS/PLANNERS
CHICAGO, ILLINOIS

PLOT DATE = $DATE$
PLOT NAME = $FILE$
PLOT SCALE = $SCALE$
USER NAME = $USER$

...\AL_99160A01.DGN, ...\XR91A001.DGN, ...\XR91A001.DGN, ...\XR85IA001.DGN, ...\PL85IA001.DGN, ...\XX85IASC2.DGN, ...\XXR91A001.DGN, ...\RW91A001.DGN, ...\PL85IA001.DGN,
3-13-2006, 14:49:37 C:\RC\DATA2 S:\DOCUMENT\22361501\CIVIL\DGN\PL85I4085.SHT