CONTRACT NO. 60A68

F.A.I. RTE.	SECTION	COUNTY	TOTAL SHEETS	SHEET NO.
55	99(1&2) I-10	WILL	52	38
STA.		TO STA.		
FED. ROAD DIST. NO.	ILLINOIS	FED. AID PROJECT		

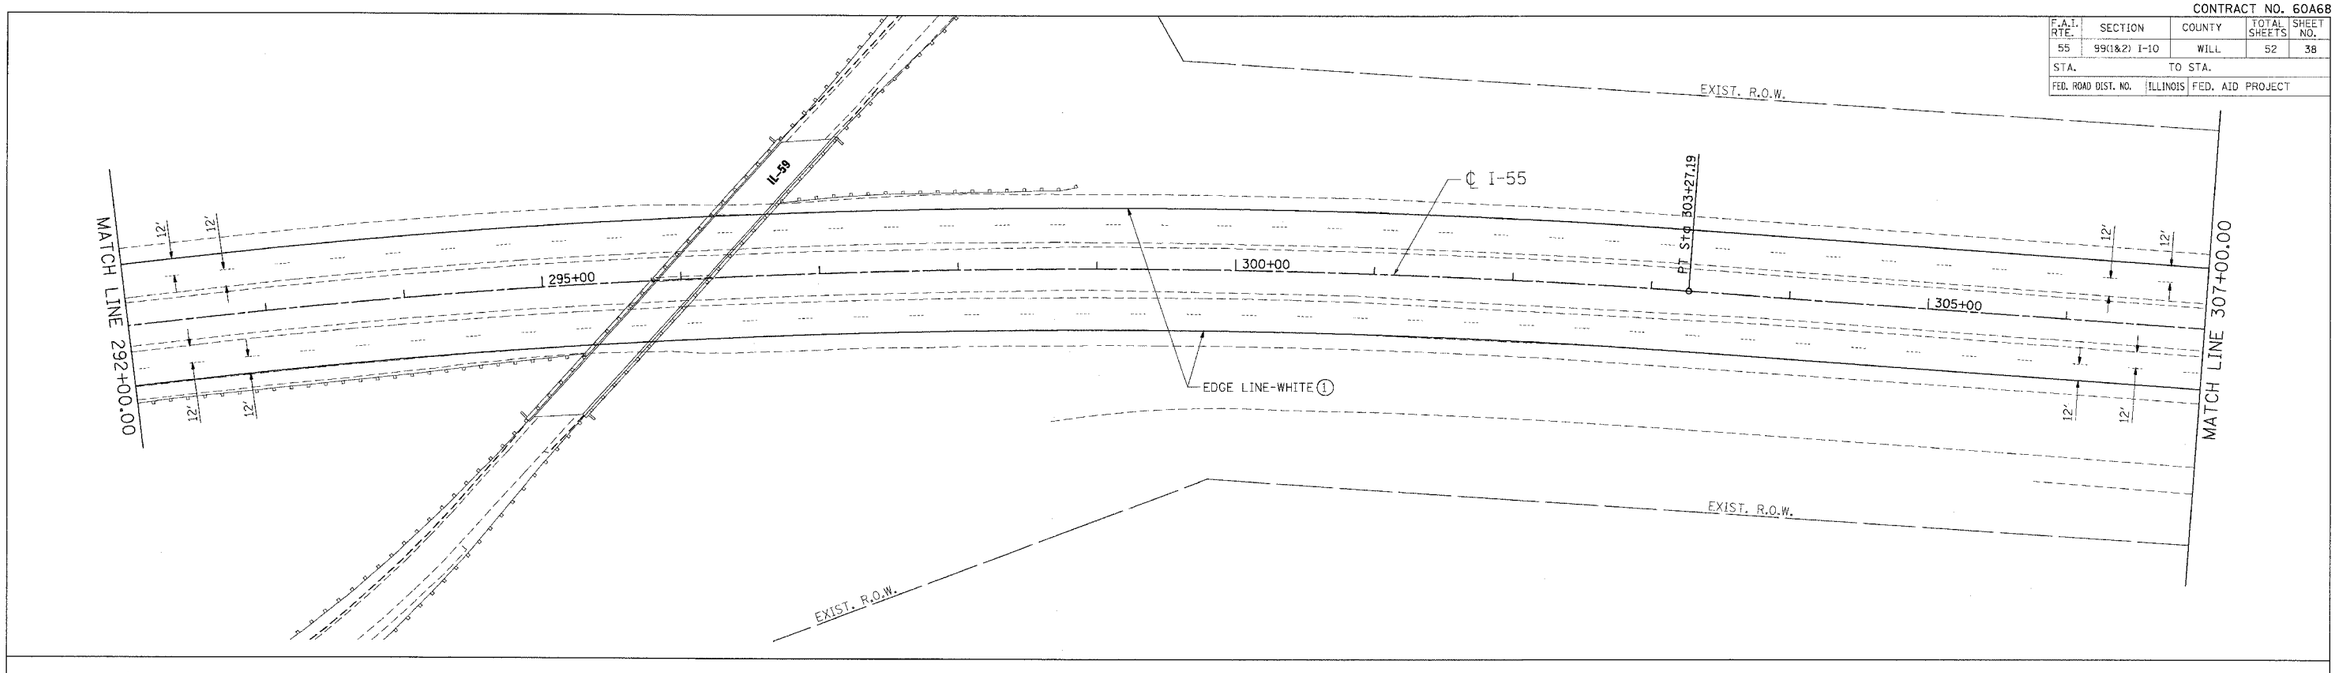

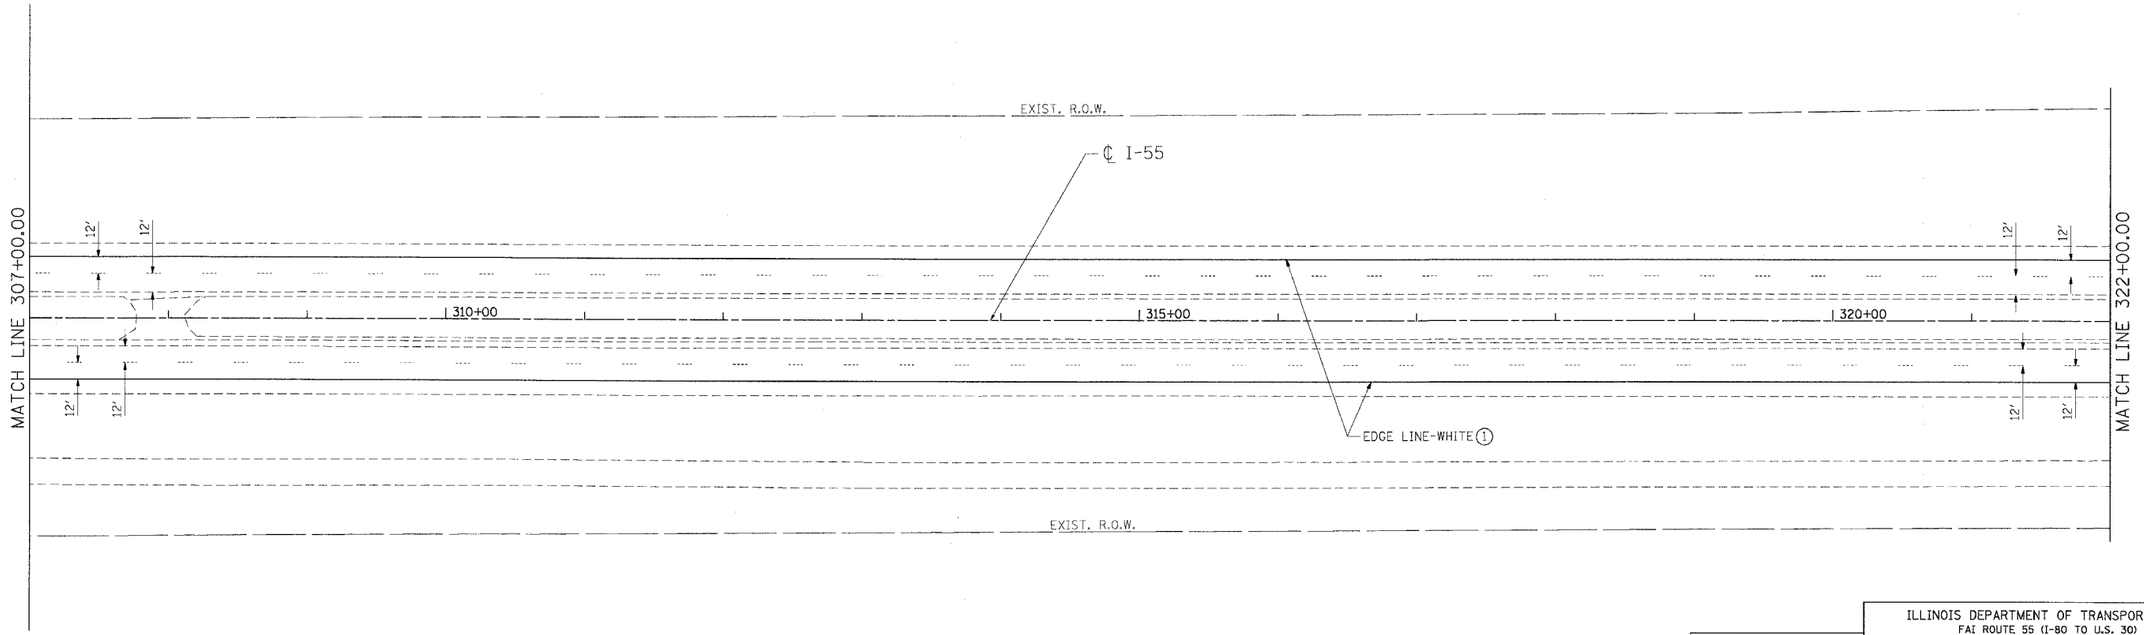

LEGEND

(1) EPOXY PAVEMENT MARKING - LINE 4"

(2) EPOXY PAVEMENT MARKING - LINE 5"

(3) EPOXY PAVEMENT MARKING - LINE 8"

(4) EPOXY PAVEMENT MARKING - LINE 12"

REVISIONS	
NAME	DATE

ILLINOIS DEPARTMENT OF TRANSPORTATION
FAI ROUTE 55 (I-80 TO U.S. 30)
SHOULDER MILLING AND RESURFACING

PAVEMENT MARKING
FAI 55
STA. 292+00.00 TO STA. 322+00.00

SCALE: 1"=50' DRAWN BY MW
DATE 03/15/06 CHECKED BY DDH

TENG
TENG & ASSOCIATES, INC.
ENGINEERS/ARCHITECTS/PLANNERS
CHICAGO, ILLINOIS

PLOT DATE = $DATE$
FILE NAME = $FILE$
PLOT SCALE = $SCALE$
USER NAME = $USER$

..\VAL991A001.DGN, ..\VAR991A001.DGN, ..\VAR991A002.DGN, ..\XXB51ASC4.DGN, ..\XXB51ASC5.DGN, ..\XXB51ASC6.DGN, ..\XXB51ASC7.DGN, ..\XXB51ASC8.DGN, ..\XXB51ASC9.DGN, ..\XXB51ASC10.DGN, ..\XXB51ASC11.DGN, ..\XXB51ASC12.DGN, ..\XXB51ASC13.DGN, ..\XXB51ASC14.DGN, ..\XXB51ASC15.DGN, ..\XXB51ASC16.DGN, ..\XXB51ASC17.DGN, ..\XXB51ASC18.DGN, ..\XXB51ASC19.DGN, ..\XXB51ASC20.DGN, ..\XXB51ASC21.DGN, ..\XXB51ASC22.DGN, ..\XXB51ASC23.DGN, ..\XXB51ASC24.DGN, ..\XXB51ASC25.DGN, ..\XXB51ASC26.DGN, ..\XXB51ASC27.DGN, ..\XXB51ASC28.DGN, ..\XXB51ASC29.DGN, ..\XXB51ASC30.DGN, ..\XXB51ASC31.DGN, ..\XXB51ASC32.DGN, ..\XXB51ASC33.DGN, ..\XXB51ASC34.DGN, ..\XXB51ASC35.DGN, ..\XXB51ASC36.DGN, ..\XXB51ASC37.DGN, ..\XXB51ASC38.DGN, ..\XXB51ASC39.DGN, ..\XXB51ASC40.DGN, ..\XXB51ASC41.DGN, ..\XXB51ASC42.DGN, ..\XXB51ASC43.DGN,