CONTRACT NO. 60A68

| F.A.I. RTE. | SECTION | COUNTY | TOTAL SHEETS | SHEET NO. |
|---|---|---|---|---|
| 55 | 99(1&2) I-10 | WILL | 52 | 40 |
| STA. | TO STA. | | | |
| FED. ROAD DIST. NO. | ILLINOIS | FED. AID PROJECT | | |

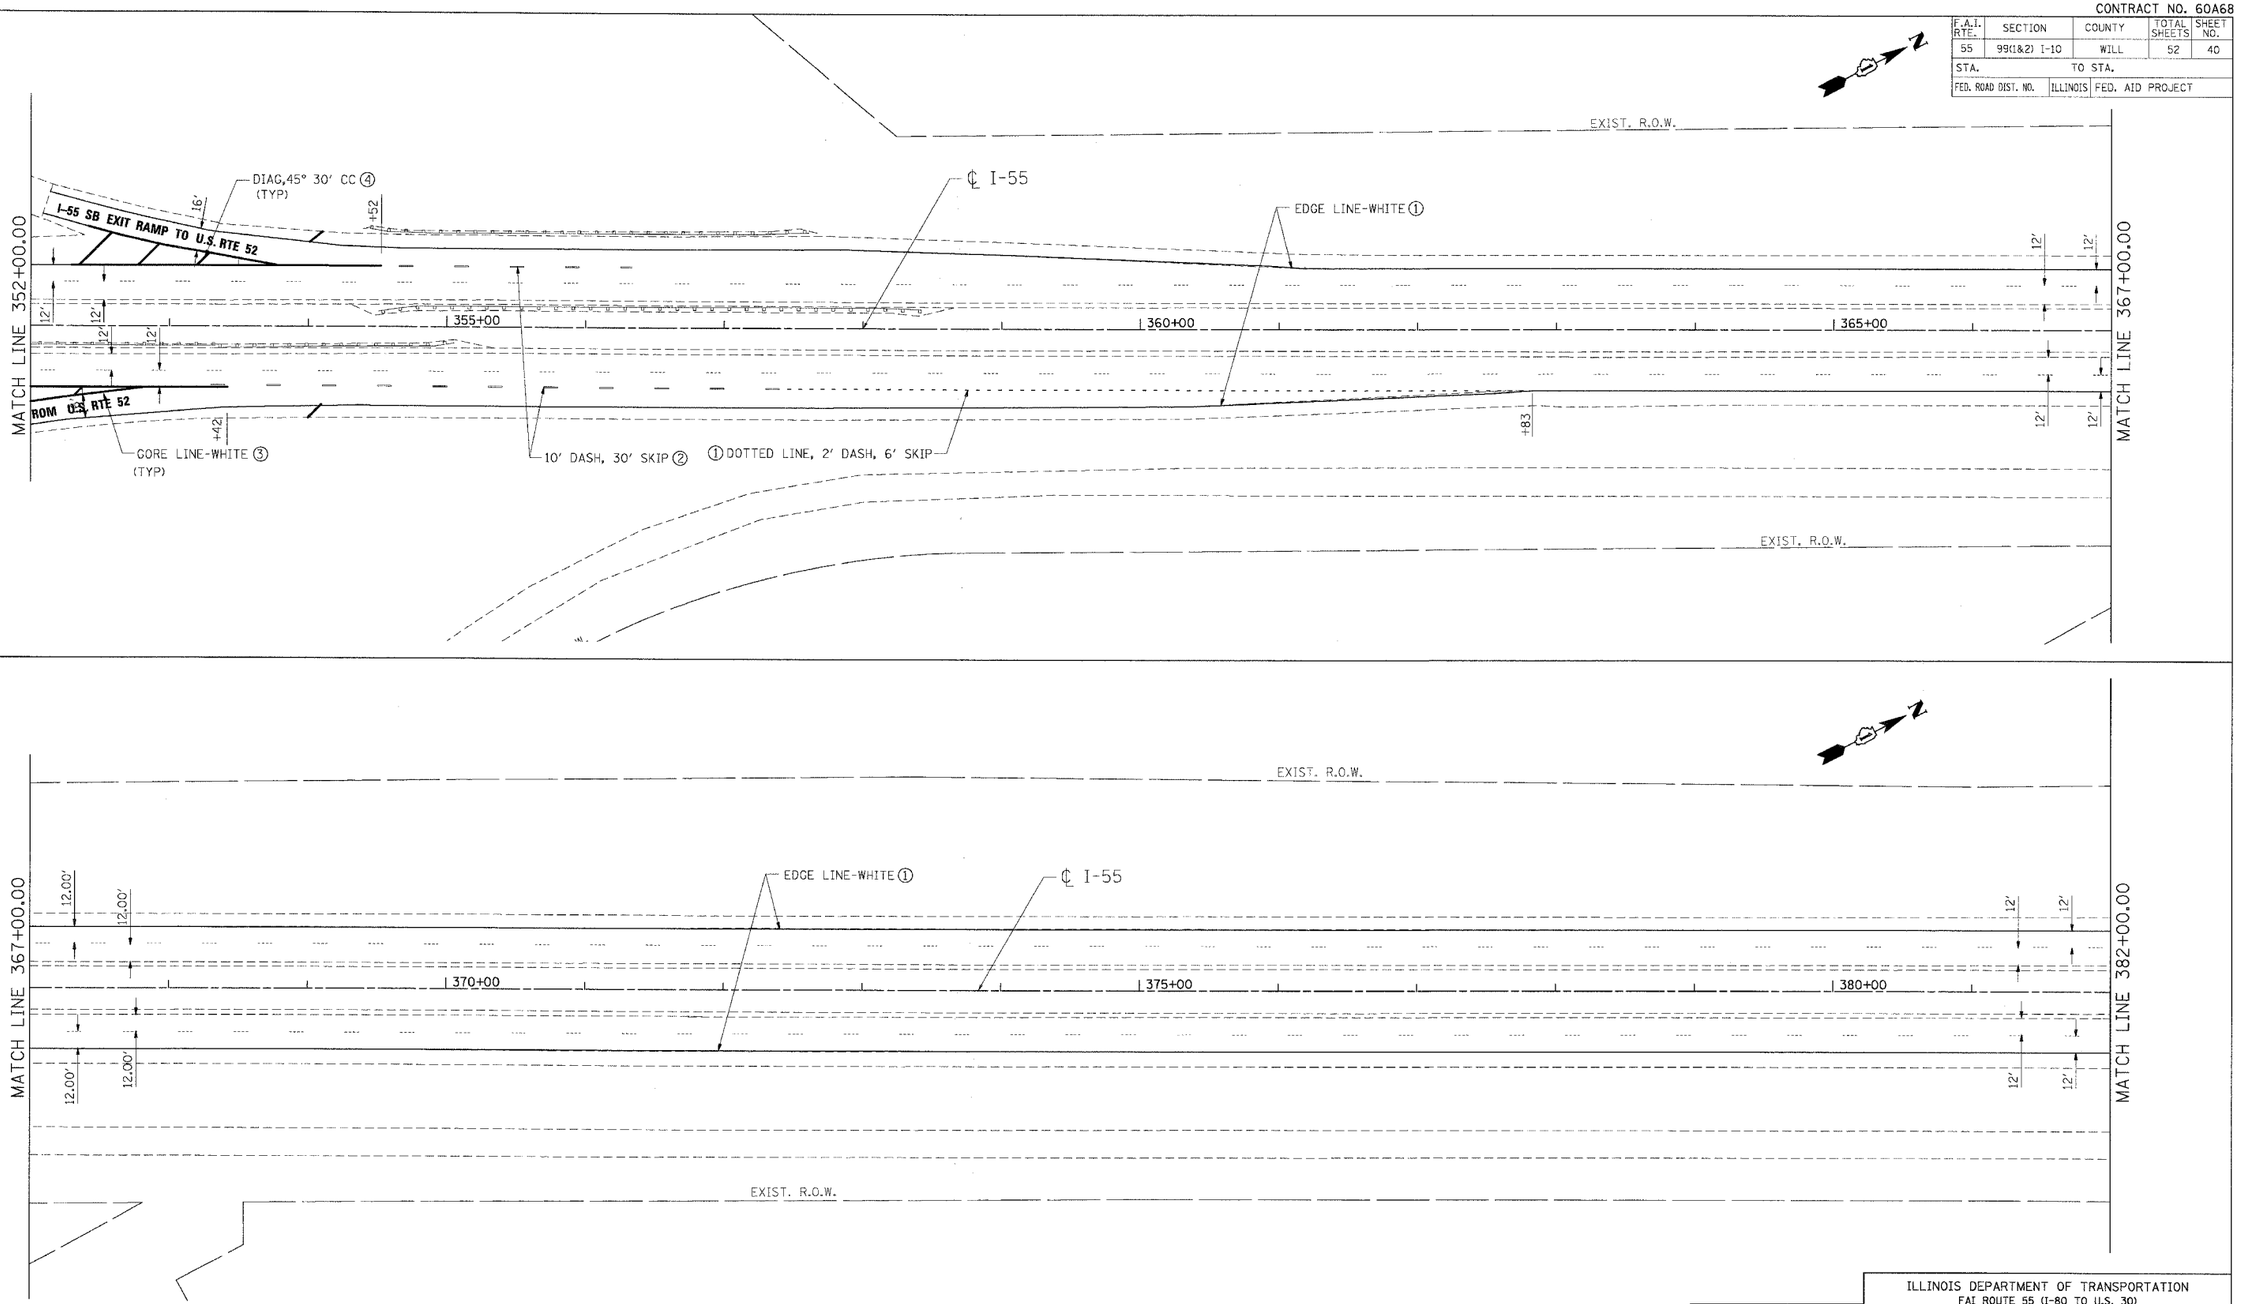


LEGEND

① EPOXY PAVEMENT MARKING - LINE 4"

② EPOXY PAVEMENT MARKING - LINE 5"

③ EPOXY PAVEMENT MARKING - LINE 8"

④ EPOXY PAVEMENT MARKING - LINE 12"

| REVISIONS | |
|---|---|
| NAME | DATE |
| | |
| | |
| | |
| | |
| | |
| | |
| | |
| | |
| | |
| | |

ILLINOIS DEPARTMENT OF TRANSPORTATION
FAI ROUTE 55 (I-80 TO U.S. 30)
SHOULDER MILLING AND RESURFACING

**PAVEMENT MARKING**
**FAI 55**
**STA. 352+00.00 TO STA. 382+00.00**

SCALE: 1"=50'
DRAWN BY MW
DATE 03/15/06
CHECKED BY DDH

TENG
TENG & ASSOCIATES, INC.
ENGINEERS/ARCHITECTS/PLANNERS
CHICAGO, ILLINOIS

PLOT DATE = $DATE$
FILE NAME = $FILE$
PLOT SCALE = $SCALE$
USER NAME = $USER$

...\60A68\60A68_VPMBSHA01.DGN ...\VRP91A02L.DGN ...\VRP91A02R.DGN ...\VPMBSHA01.DGN ...\VL-91A02L.DGN ...\XRP91A02L.DGN ...\XRP91A02R.DGN ...\VRP91A02L.DGN ...\VRP91A02R.DGN
3-13-2006, 14:52:12 C:\PROJECTS\60A68\DESIGN\VPMBSHA01.DGN
SX\DOCUMENT\182151E81\CIVIL\DGN\VPMBSHA02S.SHT