CONTRACT NO. 60A68

F.A.I. RTE.	SECTION	COUNTY	TOTAL SHEETS	SHEET NO.
55	99(1&2) I-10	WILL	52	42
STA.		TO STA.		
FED. ROAD DIST. NO.	ILLINOIS	FED. AID PROJECT		

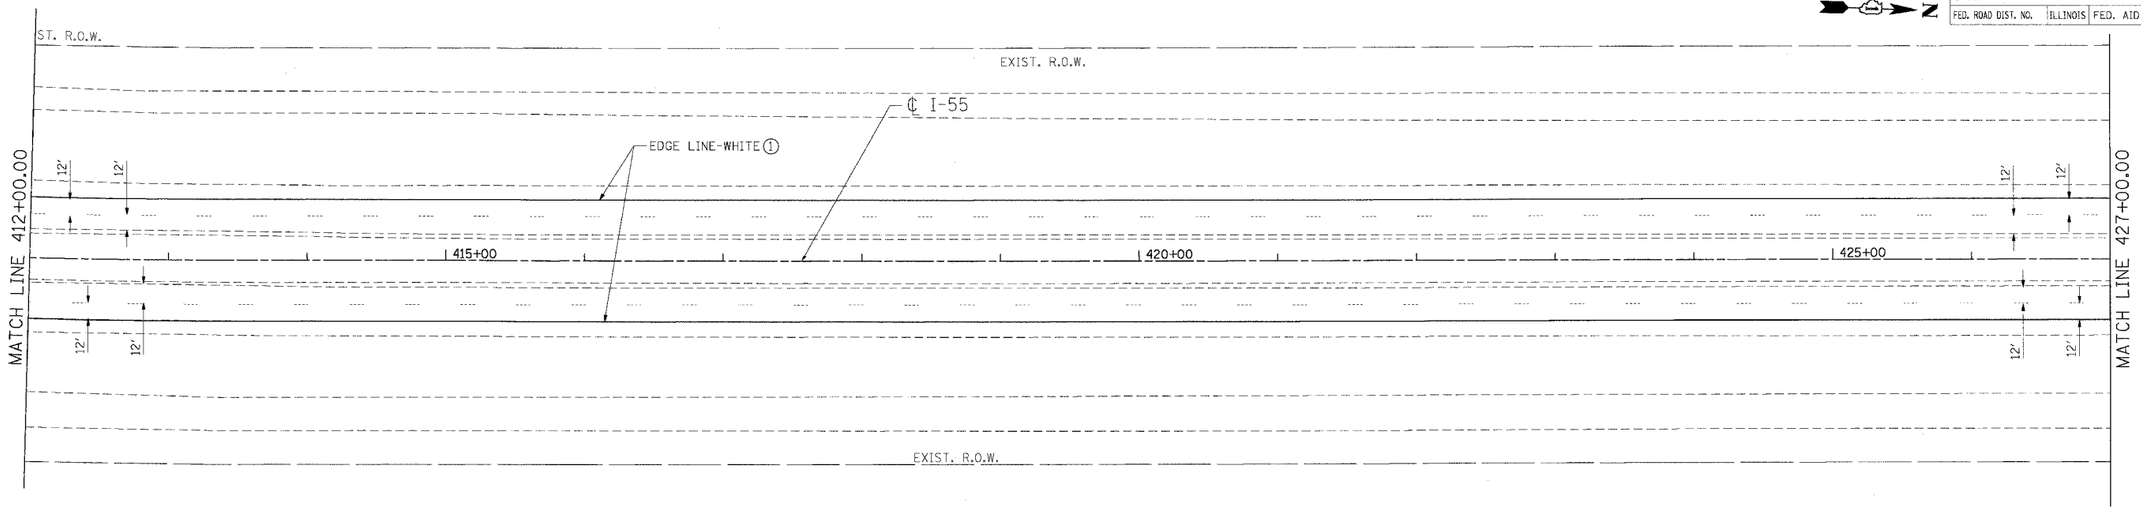

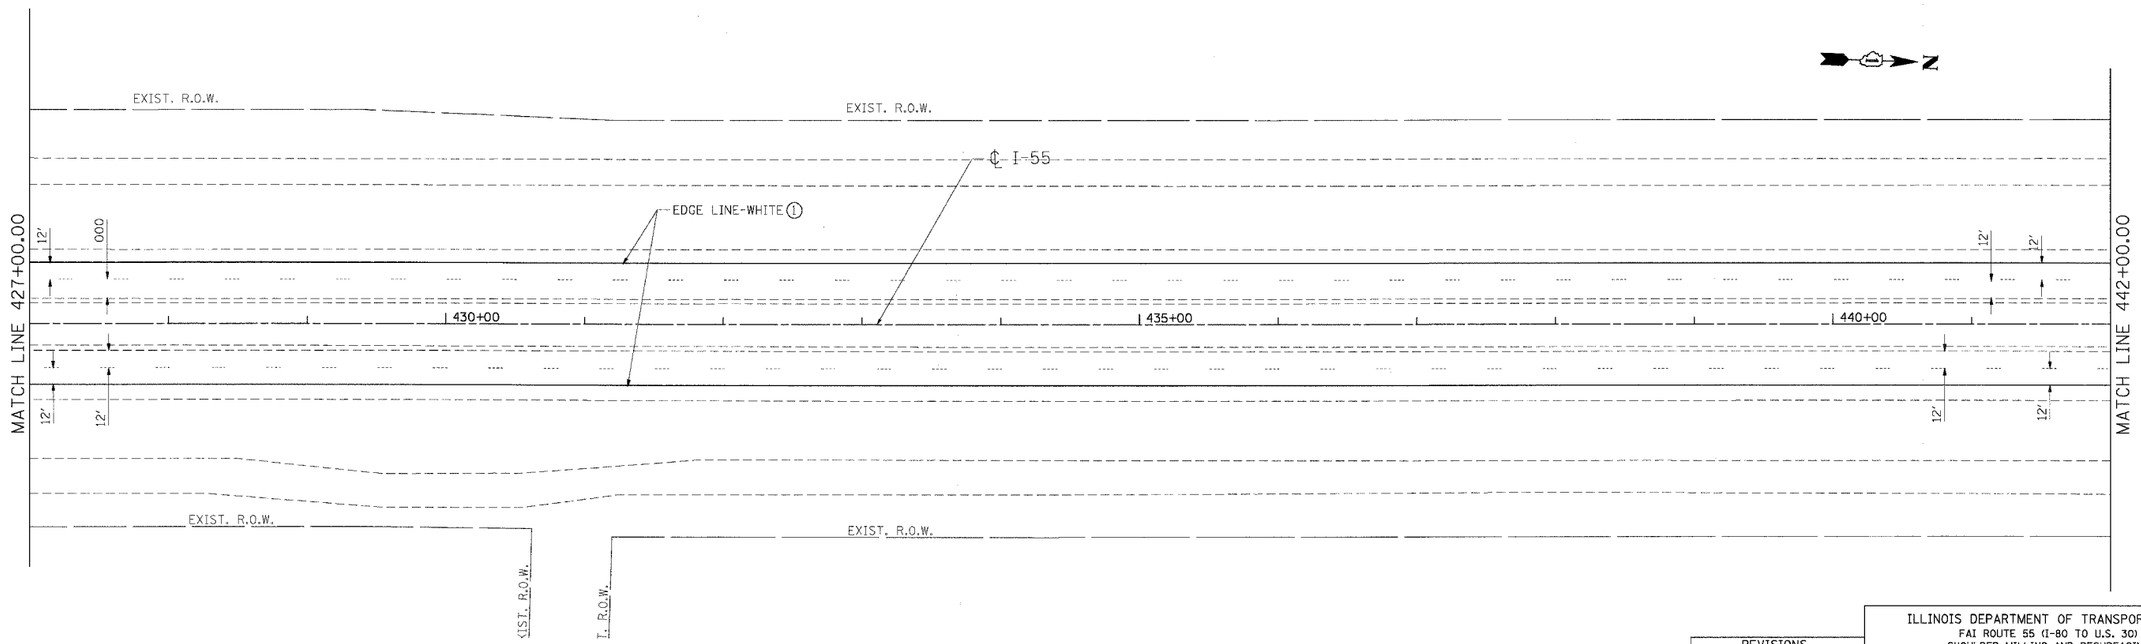

LEGEND

① EPOXY PAVEMENT MARKING - LINE 4"

② EPOXY PAVEMENT MARKING - LINE 5"

③ EPOXY PAVEMENT MARKING - LINE 8"

④ EPOXY PAVEMENT MARKING - LINE 12"

REVISIONS	
NAME	DATE

ILLINOIS DEPARTMENT OF TRANSPORTATION
FAI ROUTE 55 (I-80 TO U.S. 30)
SHOULDER MILLING AND RESURFACING

PAVEMENT MARKING
FAI 55
STA. 412+00.00 TO STA. 442+00.00

SCALE: 1"=50' DRAWN BY MW

DATE 03/15/06 CHECKED BY DDH

TENG

TENG & ASSOCIATES, INC.
ENGINEERS/ARCHITECTS/PLANNERS
CHICAGO, ILLINOIS

PLOT DATE = $DATE$
FILE NAME = $FILEL$
PLOT SCALE = $SCALE$
USER NAME = $USER$

...\AL991A021.DGN, ...\XR991A021.DGN, ...\XR991A021L.DGN, ...\XX8514SC4.DGN, ...\XP9851A021.DGN, ...\AL991A021.DGN, ...\XR991A021.DGN, ...\XR991A021L.DGN, ...\XX8514SC4.DGN
3-13-2006, 11:45:27 GARCIAWZ S:\DOCUMENT\X2361598\CIVIL\DGN\PM851A027.SHT