F.A.I. RTE.	SECTION	COUNTY	TOTAL SHEETS	SHEET NO.
94	1818 R-6	COOK	290	5
STA. 1313+00		TO STA. 1367+00		
FED. ROAD DIST. NO.	ILLINOIS	FED. AID PROJECT		

60B18

ID	Task Name
1	PUBLIC NOTIFICATION
2	traffic control and protection
3	pavement marking removal (pre-stage)
4	temporary pvmt markings (pre-stage)
5	temporary concrete barrier (pre-stage)
6	curb & gutter removal
7	pavement removal
8	earth excavation
9	catch basins
10	storm sewer 12" to 30"
11	trench backfill
12	subbase gran. mat. 24"
13	stabilized subbase 6"
14	CRC pavement, 14"
15	concrete barrier base
16	concrete barrier

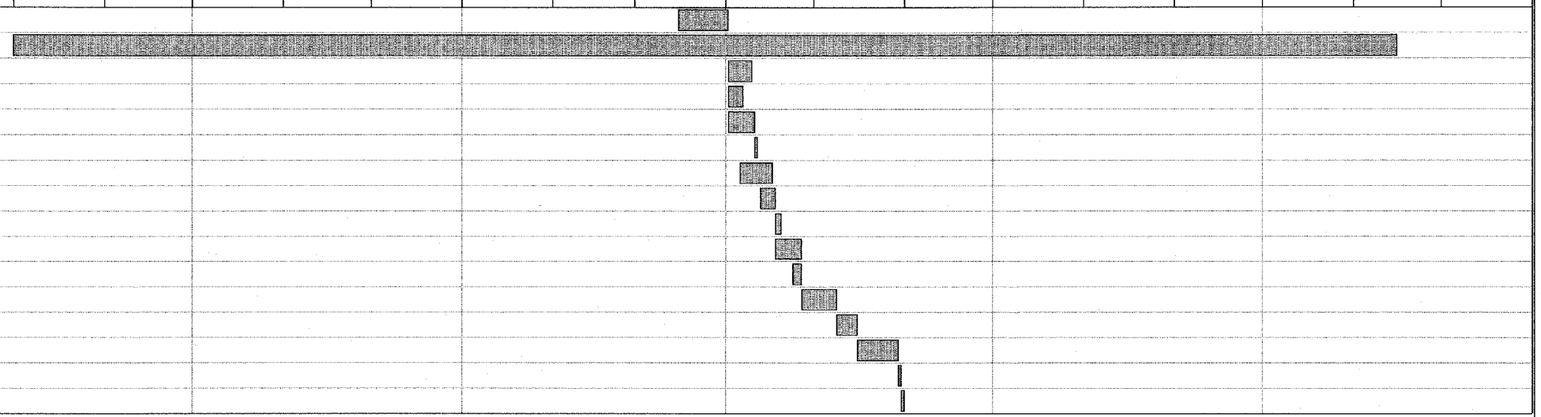

Suggested Sequence of Work
Date: Fri 2/24/06

Task | Milestone | Rolled Up Task | Rolled Up Progress | External Tasks | Group By Summary
Progress | Summary | Rolled Up Milestone | Split | Project Summary

INCLUDED FOR INFORMATION ONLY.
SCHEDULE FROM CONTRACT 62593.

TY·LIN INTERNATIONAL

REVISIONS NAME	DATE

ILLINOIS DEPARTMENT OF TRANSPORTATION
F.A.I. 94 (DAN RYAN EXPRESSWAY)

SUGGESTED SEQUENCE OF WORK
STAGE 2

SCALE: NONE DRAWN BY: JJS
DATE: MARCH 1, 2006 CHECKED BY: TGB