F.A.I. RTE.	SECTION	COUNTY	TOTAL SHEETS	SHEET NO.
94	•	COOK	916	287
STA. 1990+48 (NB FORD) TO STA. 2316+00 (NB RYAN)				
FED. ROAD DIST. NO.	ILLINOIS	FED. AID PROJECT		

• (1516.1, 1717, & 1818) R-4

62304

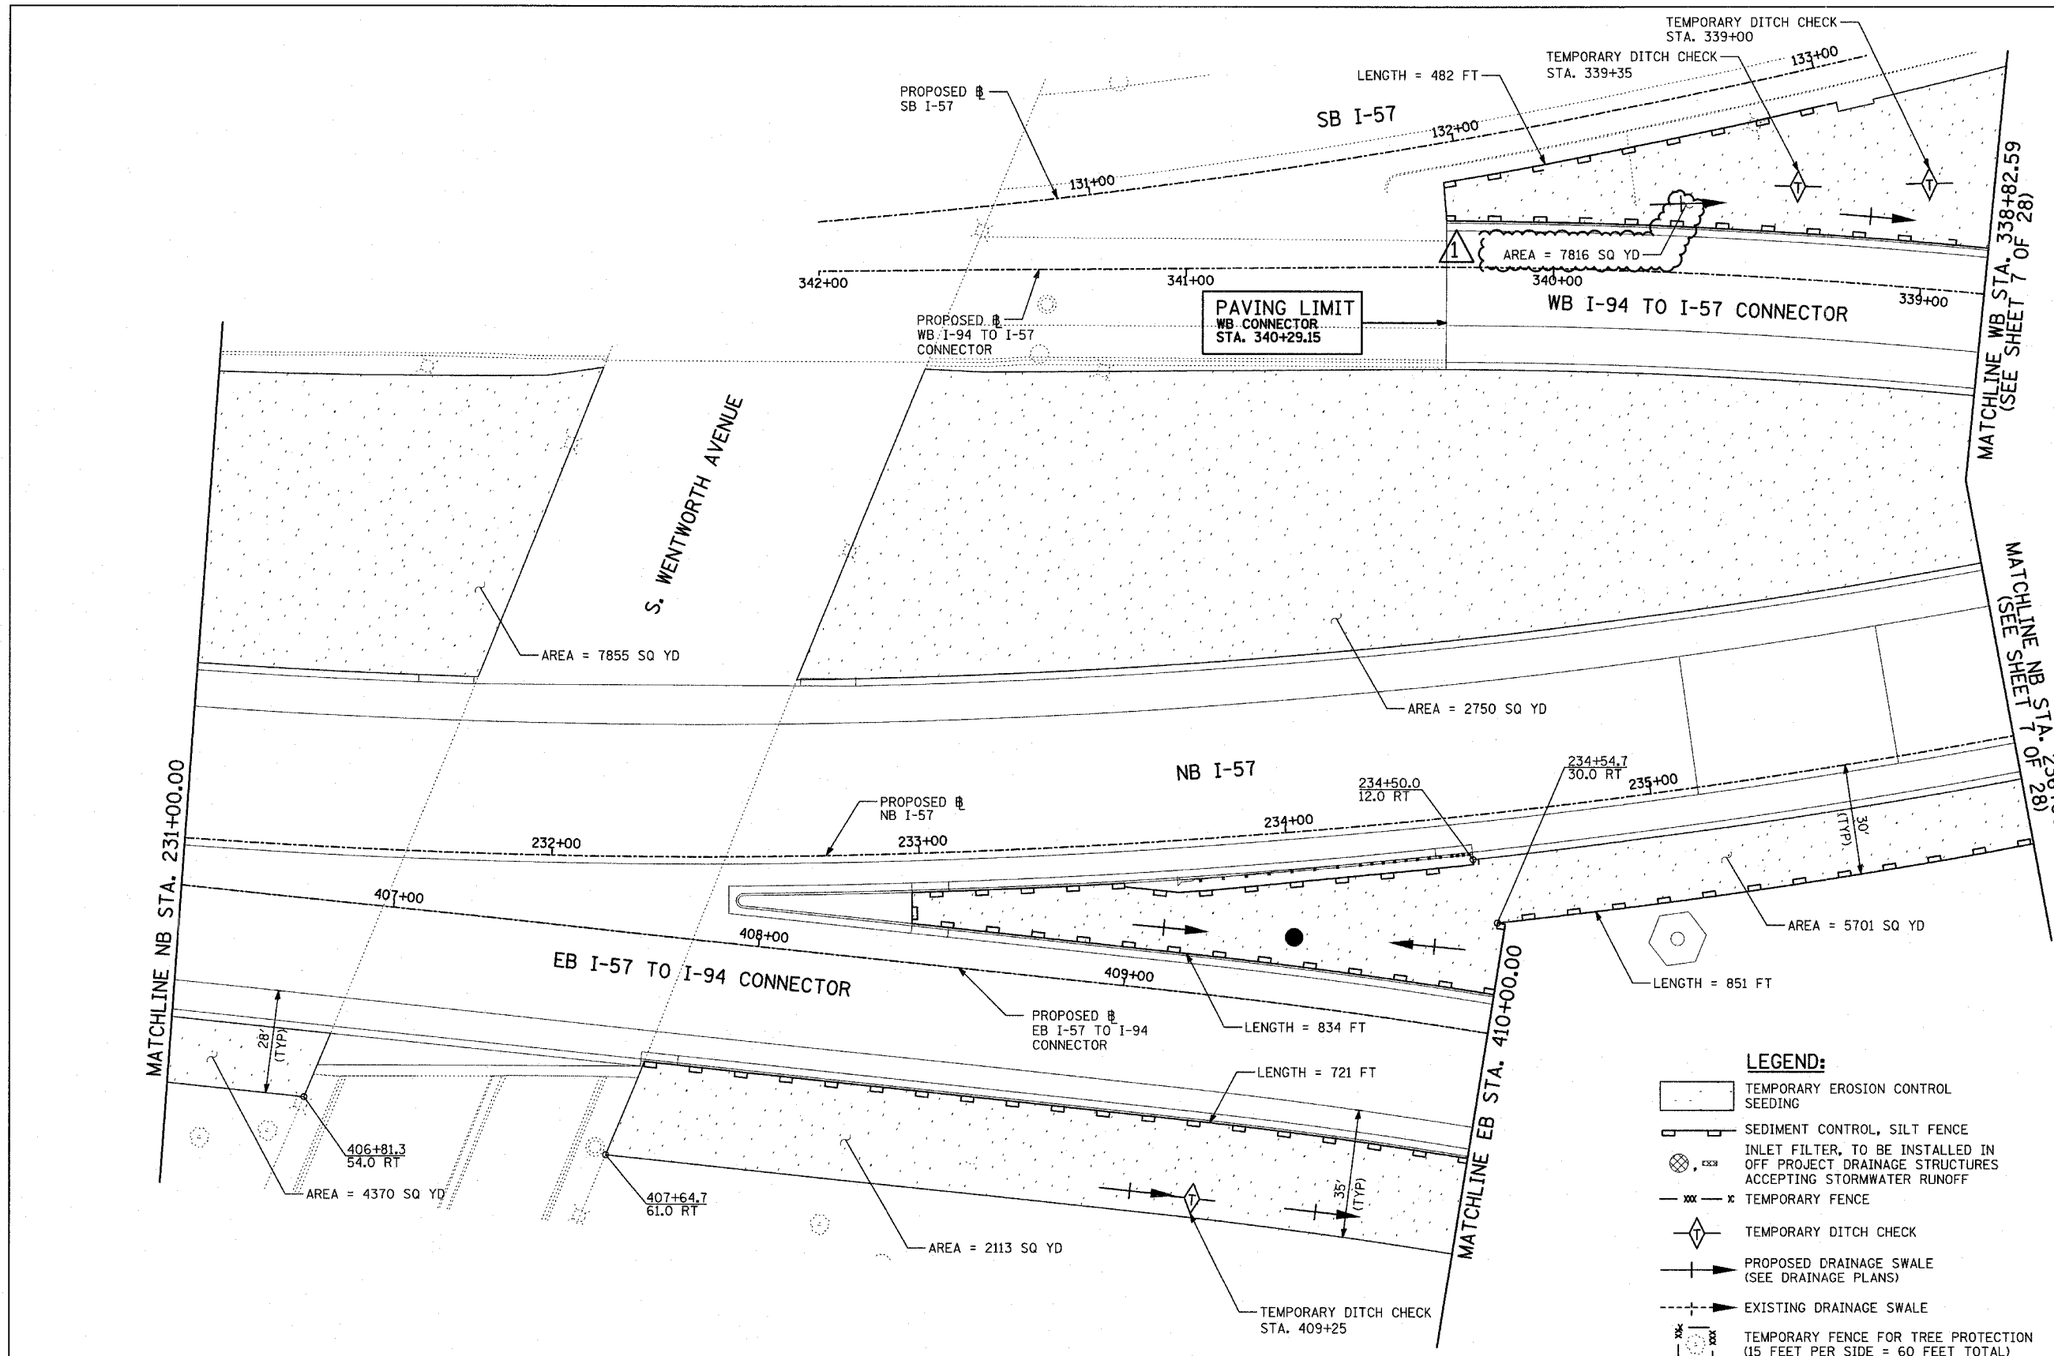

LEGEND:

- TEMPORARY EROSION CONTROL SEEDING
- SEDIMENT CONTROL, SILT FENCE
- INLET FILTER, TO BE INSTALLED IN OFF PROJECT DRAINAGE STRUCTURES ACCEPTING STORMWATER RUNOFF
- TEMPORARY FENCE
- TEMPORARY DITCH CHECK
- PROPOSED DRAINAGE SWALE (SEE DRAINAGE PLANS)
- EXISTING DRAINAGE SWALE
- TEMPORARY FENCE FOR TREE PROTECTION (15 FEET PER SIDE = 60 FEET TOTAL)

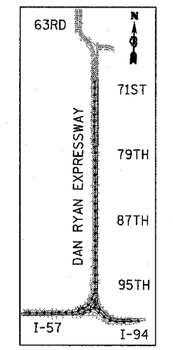

LOCATION MAP

20 0 20 40

SCALE: 1" = 20'-0"

TOTAL NUMBER OF INLET FILTERS THIS SHEET: 0
TOTAL NUMBER OF TEMPORARY DITCH CHECKS THIS SHEET: 3
TOTAL NUMBER OF TREES TO BE PROTECTED THIS SHEET: 0

TY·LIN INTERNATIONAL

REVISIONS NAME	DATE
⚠1 ADDENDUM 1	05/08/06

ILLINOIS DEPARTMENT OF TRANSPORTATION

F.A.I. 94 (DAN RYAN EXPRESSWAY)

EROSION CONTROL PLAN - NB I-57, EB I-57 TO I-94 CONNECTOR, AND WB I-94 TO I-57 CONNECTOR. NB I-57 STA. 231+00.00 TO 237+00.00. (SHEET 5 OF 38)

SCALE: 1"=20' DRAWN BY: JJS

DATE: MARCH 7, 2006 CHECKED BY: MPG