F.A.I. RTE.	SECTION	COUNTY	TOTAL SHEETS	SHEET NO.
94	*	COOK	916	292
STA. 190+65 (NB I-57) 1990+48 (NB FORD) TO STA. 2316+00 (NB RYAN				
FED. ROAD DIST. NO.	ILLINOIS	FED. AID PROJECT		

* (1516.1, 1717, & 1818) R-4

62304

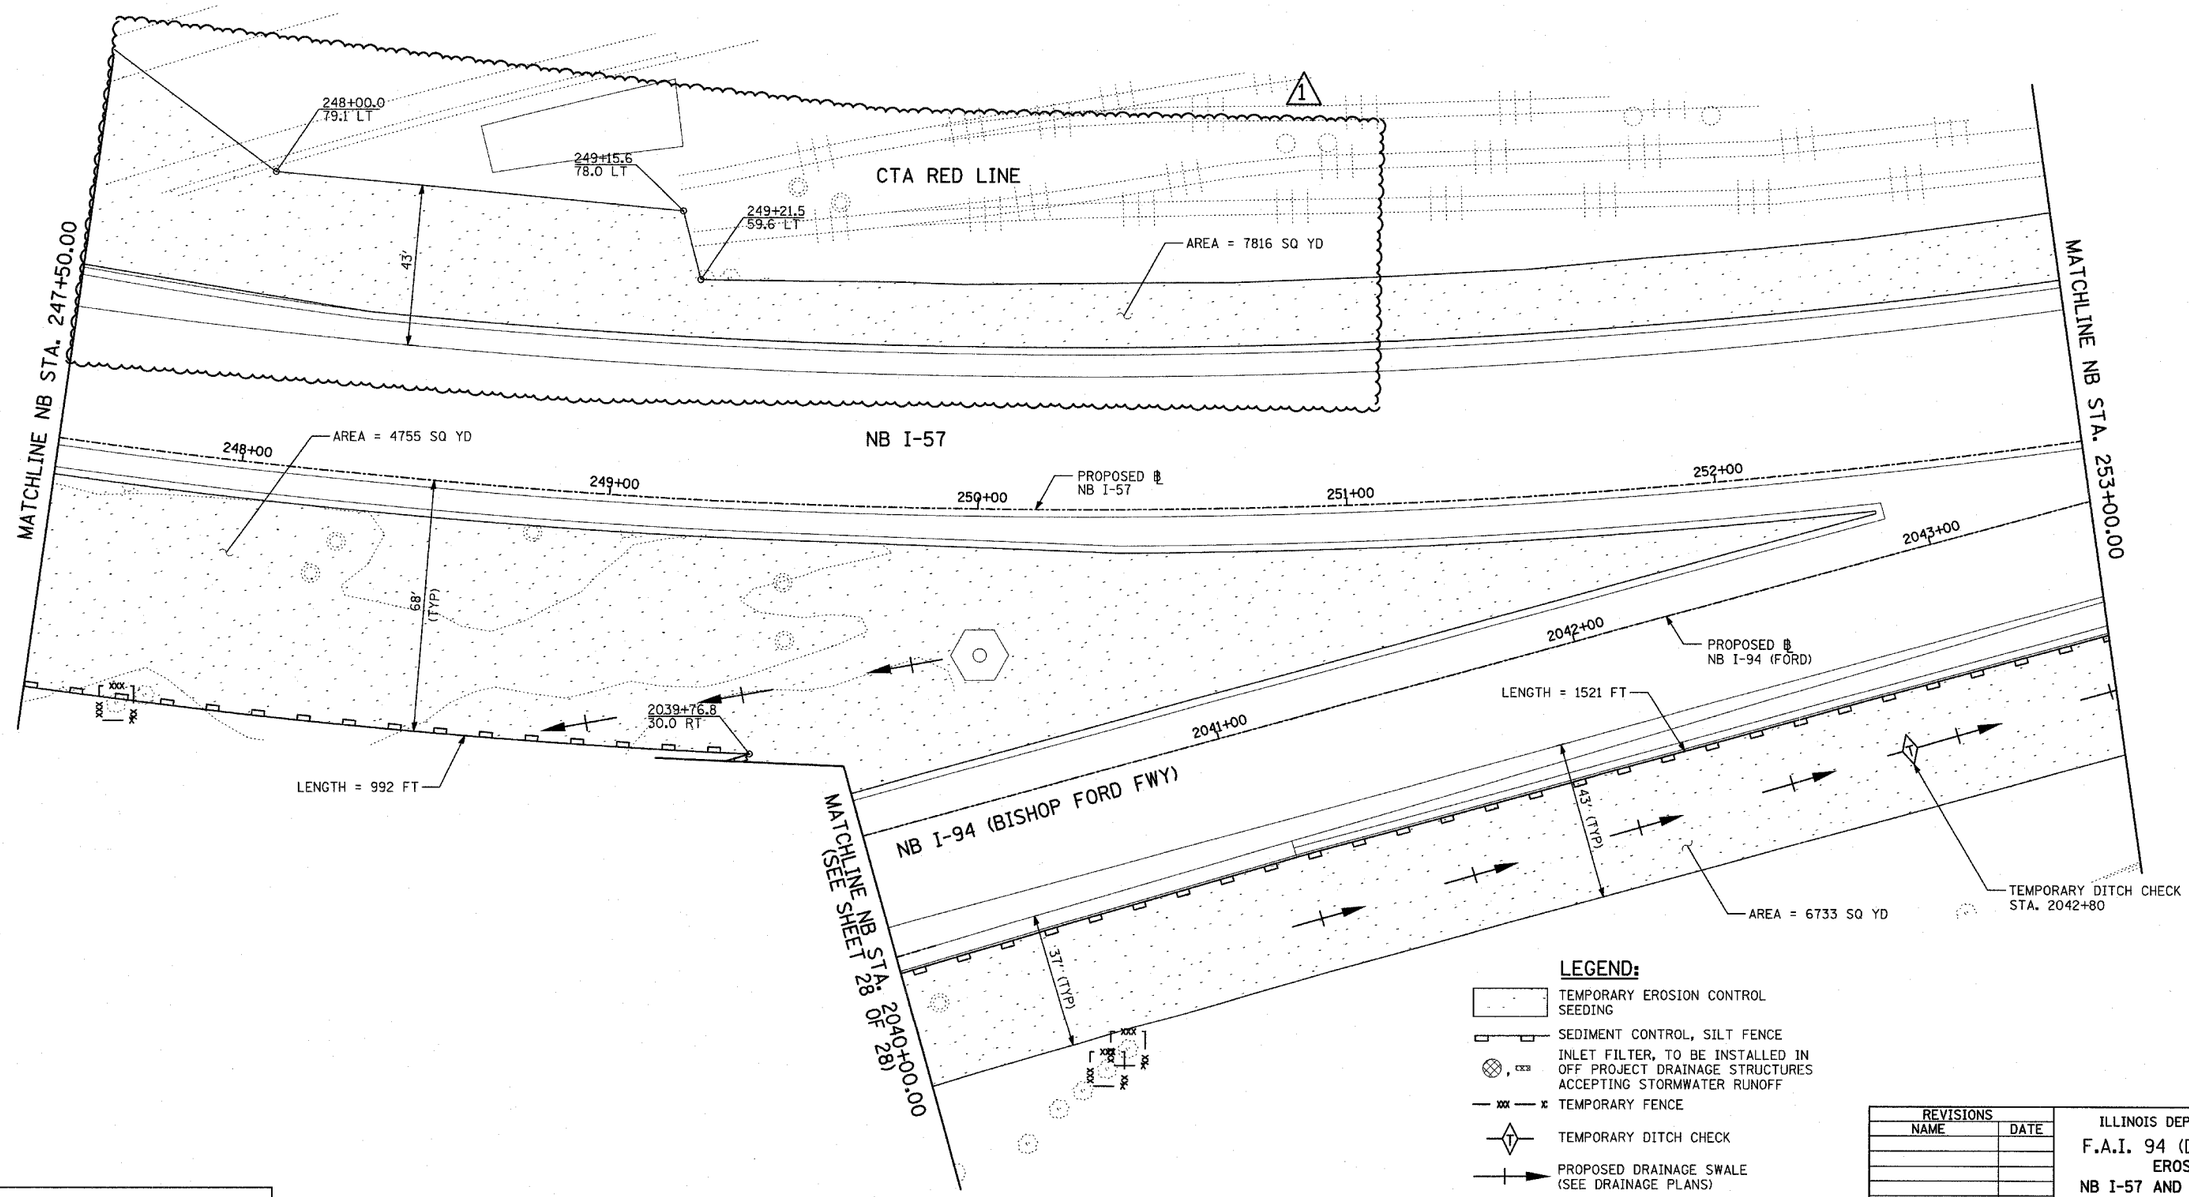

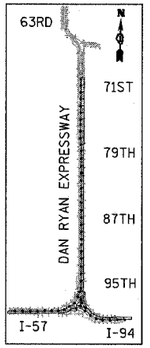

LOCATION MAP

20 0 20 40

SCALE: 1" = 20'-0"

LEGEND:

- TEMPORARY EROSION CONTROL SEEDING
- SEDIMENT CONTROL, SILT FENCE
- INLET FILTER, TO BE INSTALLED IN OFF PROJECT DRAINAGE STRUCTURES ACCEPTING STORMWATER RUNOFF
- TEMPORARY FENCE
- TEMPORARY DITCH CHECK
- PROPOSED DRAINAGE SWALE (SEE DRAINAGE PLANS)
- EXISTING DRAINAGE SWALE
- TEMPORARY FENCE FOR TREE PROTECTION (15 FEET PER SIDE = 60 FEET TOTAL)

TOTAL NUMBER OF INLET FILTERS THIS SHEET: 0
TOTAL NUMBER OF TEMPORARY DITCH CHECKS THIS SHEET: 1
TOTAL NUMBER OF TREES TO BE PROTECTED THIS SHEET: 3

REVISIONS	
NAME	DATE